


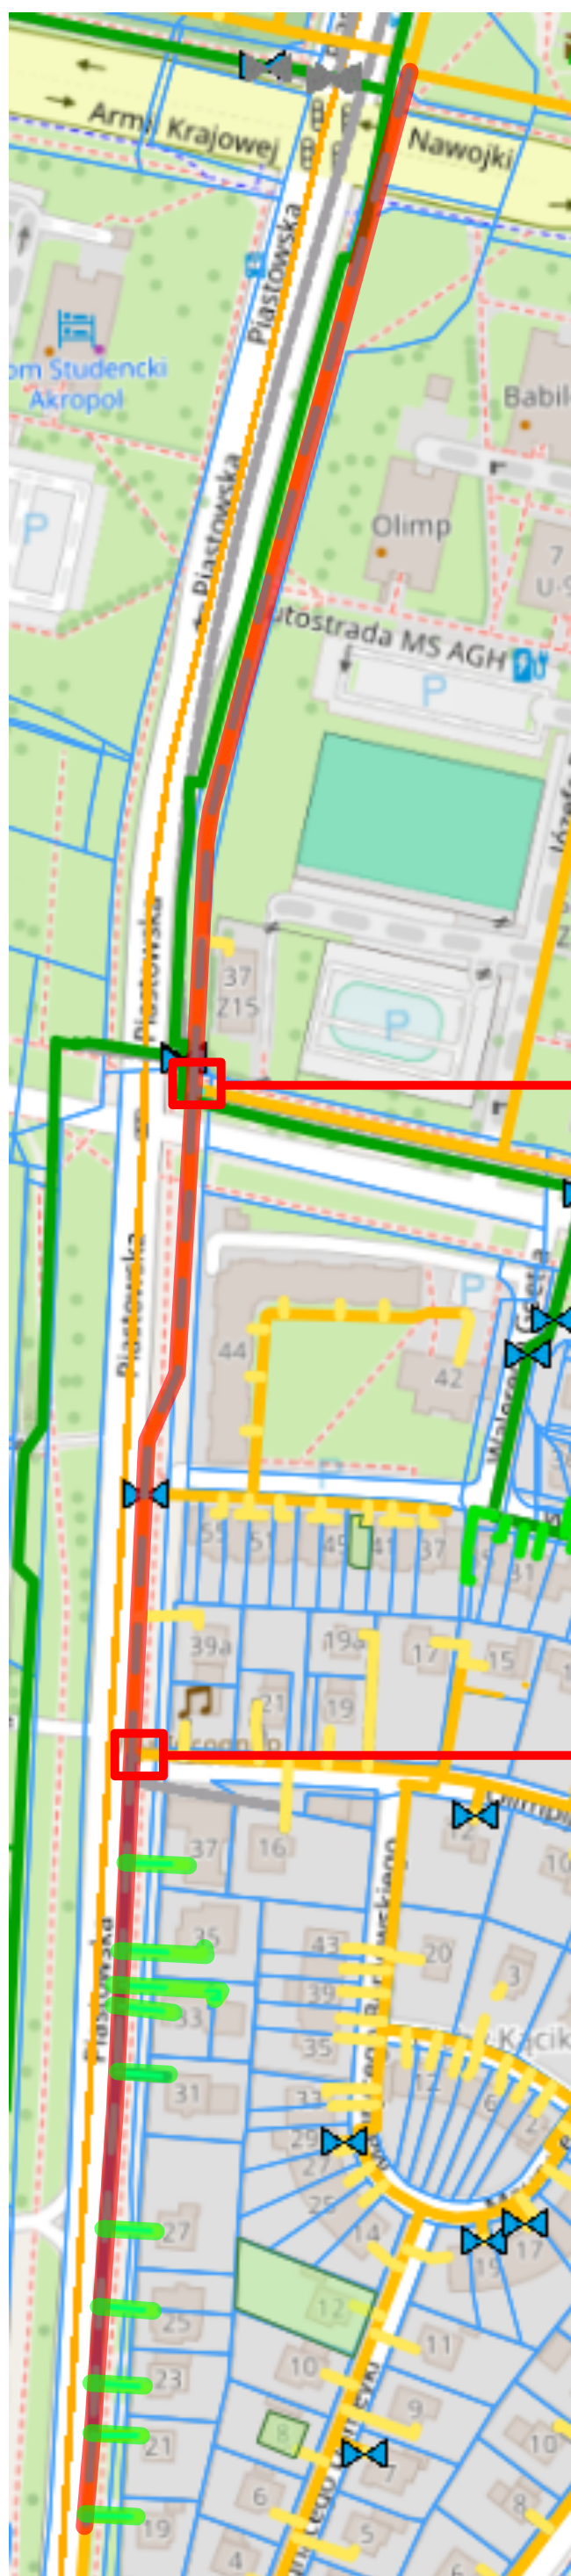

- Gazociąg DN 300 → dn 315
- Gazociąg DN 200 → dn 250
- Gazociąg DN 150 → dn 180
- Przyłącze DN 40 → dn 63

