


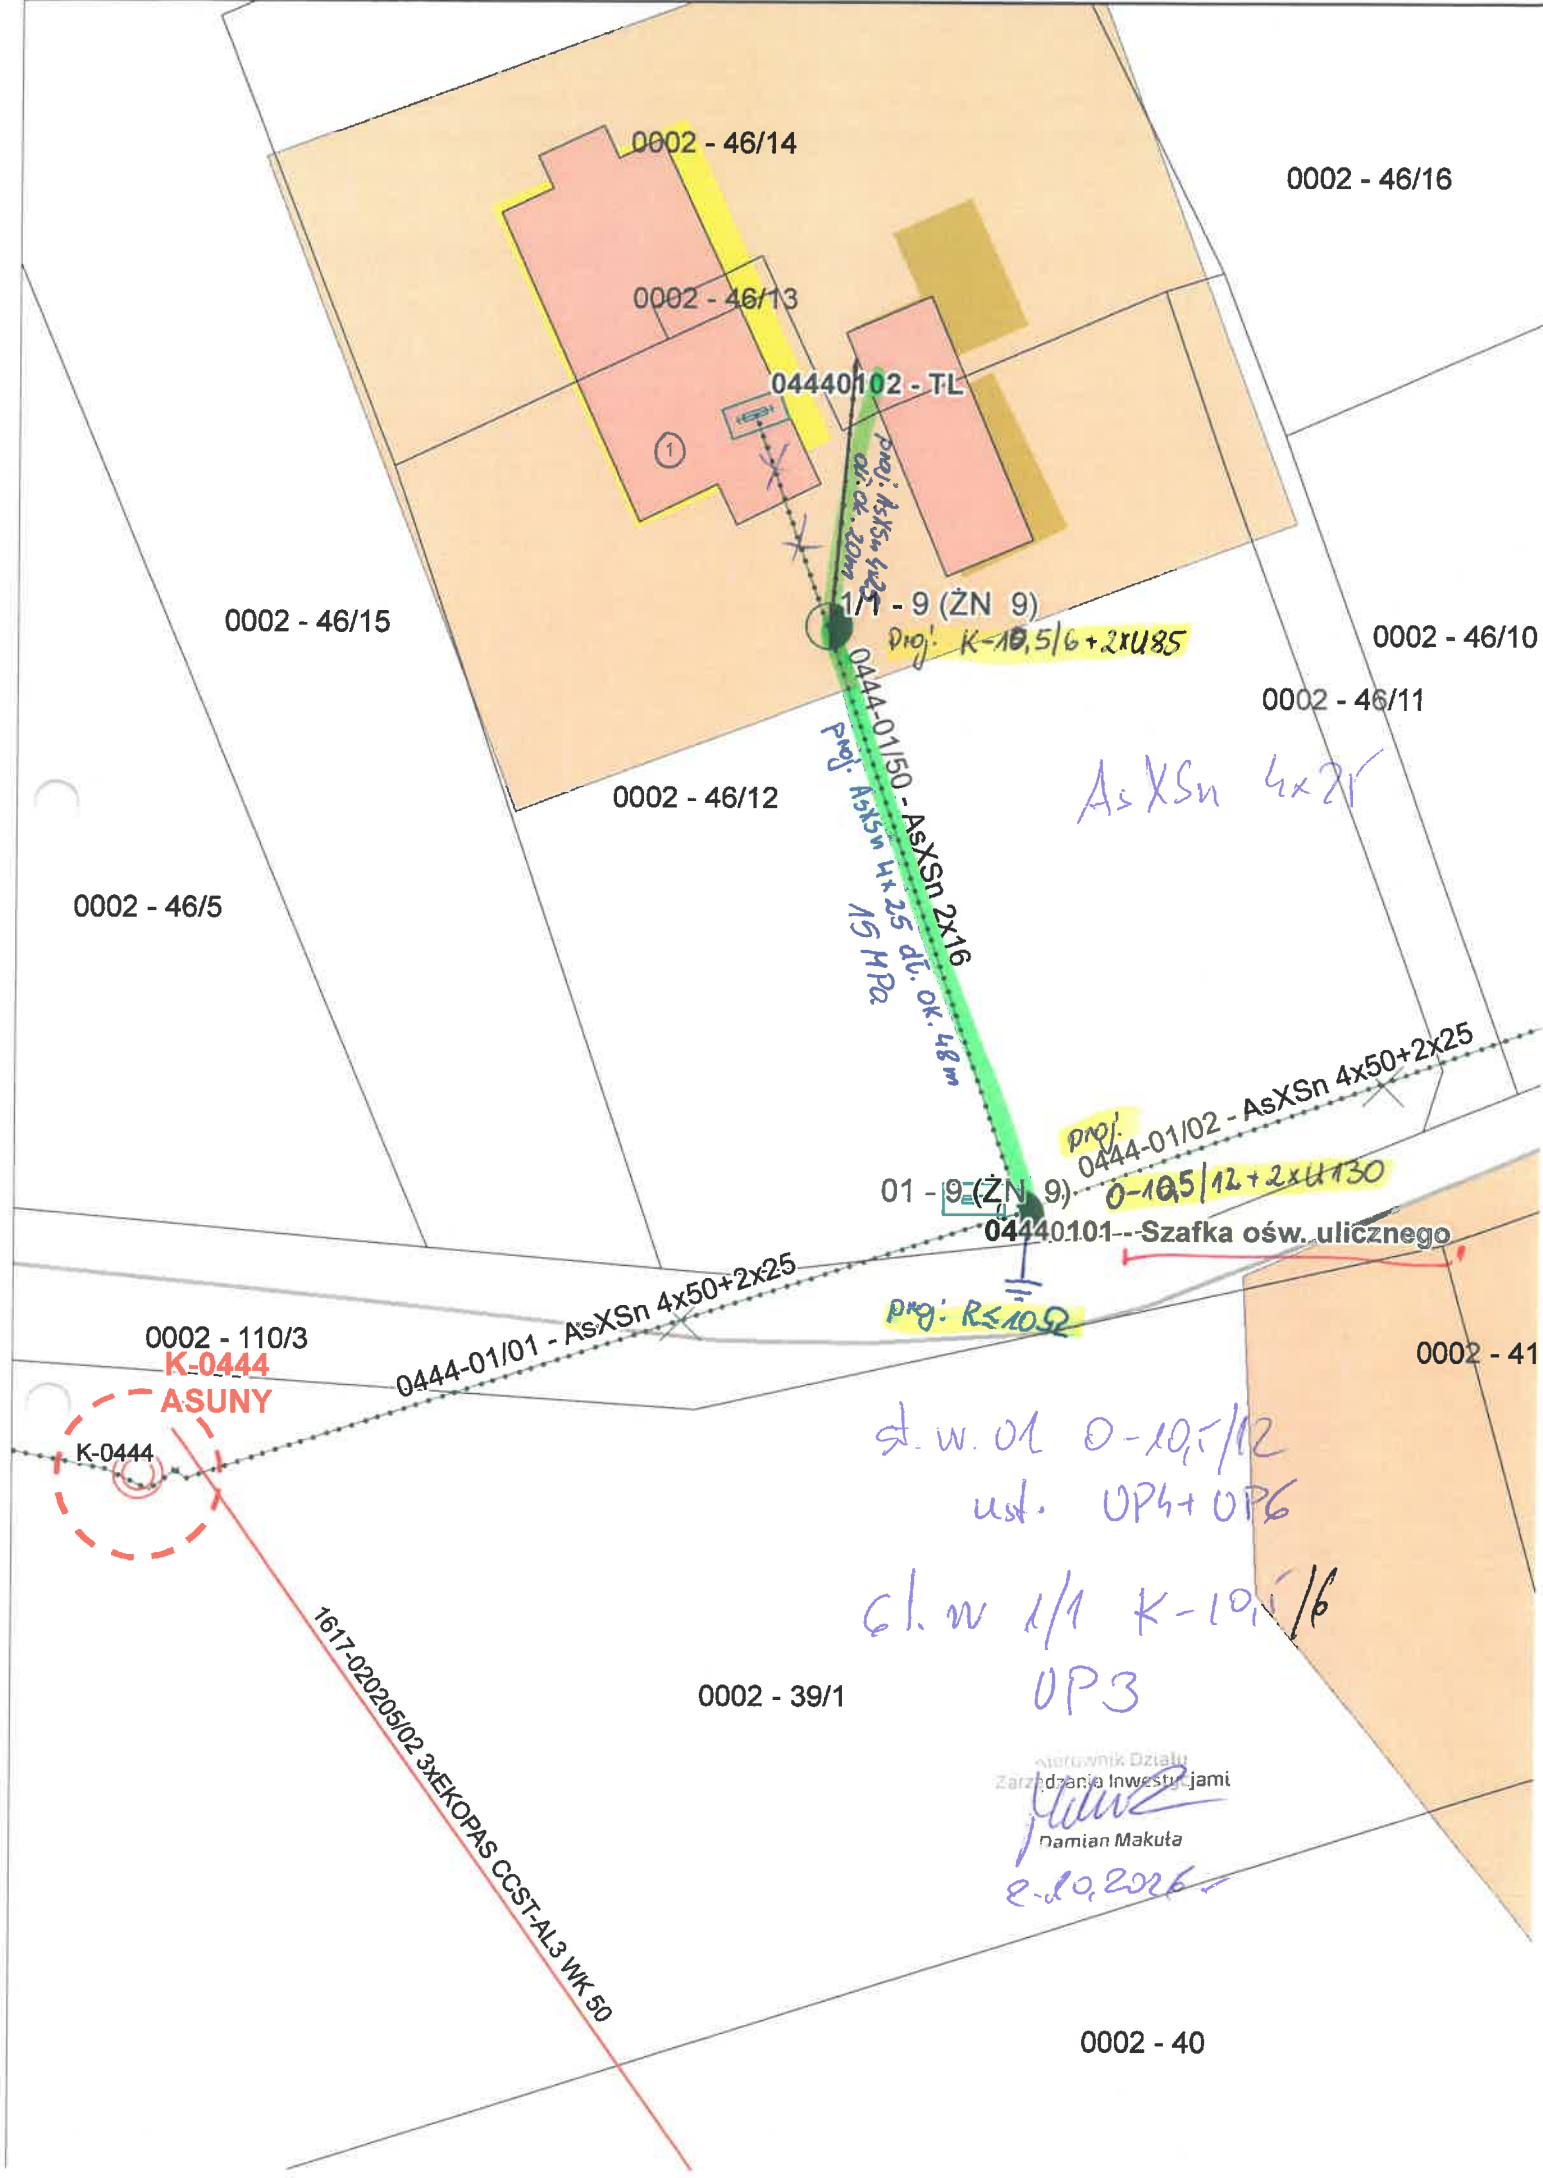

23 - 9 (ŽN 9)

0002 - 46/16

0444-02/01 - AsXSn 4x95+25

0002 - 46/15

0002 - 46/14

0002 - 46/13

04440102 - TL

9/0

0002 - 46/10

22 - 10 (ŽN 10)
0002 - 46/5

0002 - 46/11

1/1 - 9 (ŽN 9)

0002 - 46/12

0444-01/50 - AsXSn 2x16

04440101 - Szafka ośw. ulicznego

0/0

01 - 9 (ŽN 9)

0002 - 41

0002 - 110/3

K-0444

ASUNY

0/0

00/0

K-0444


0444-01/01 - AsXSn 4x50+2x25

0002 - 39/1

1617-020205/02 3x EKOPAS CCST-AL3 WK 50

0002 - 40

Załącznik 2

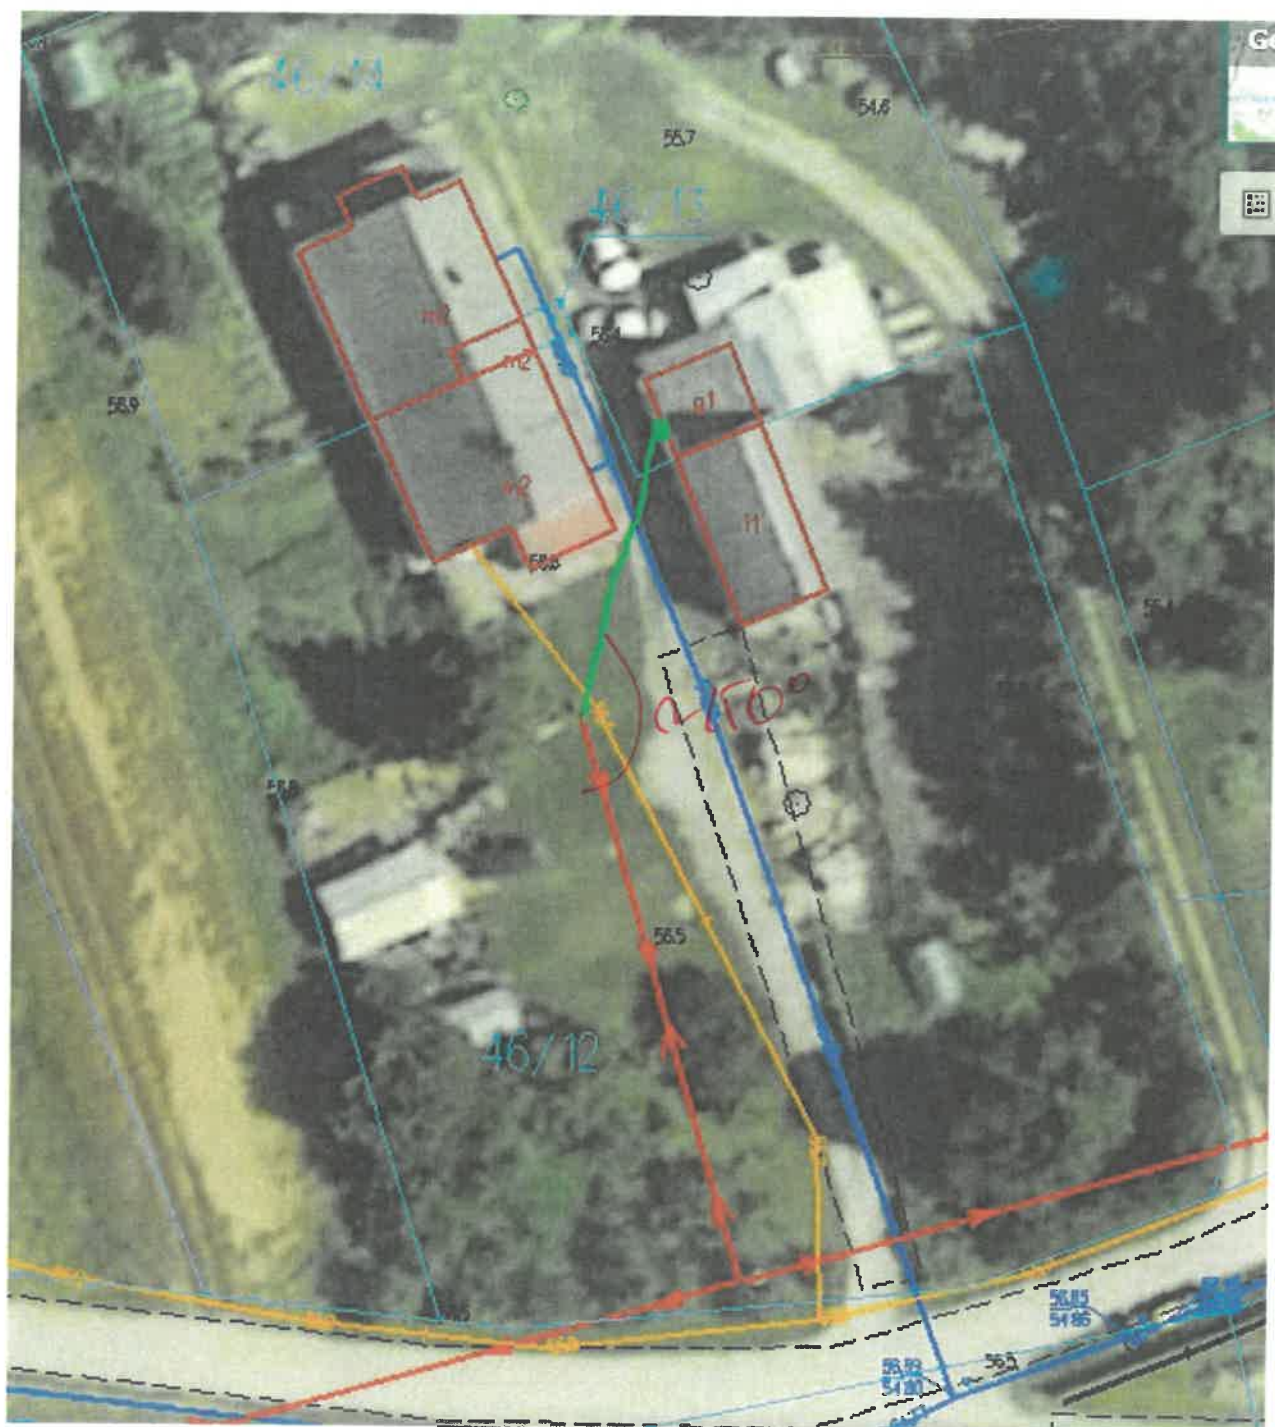

~ 20m

0,5 x 5m 2+16m² ul 46, 206m

Projekt - ul. Książki