


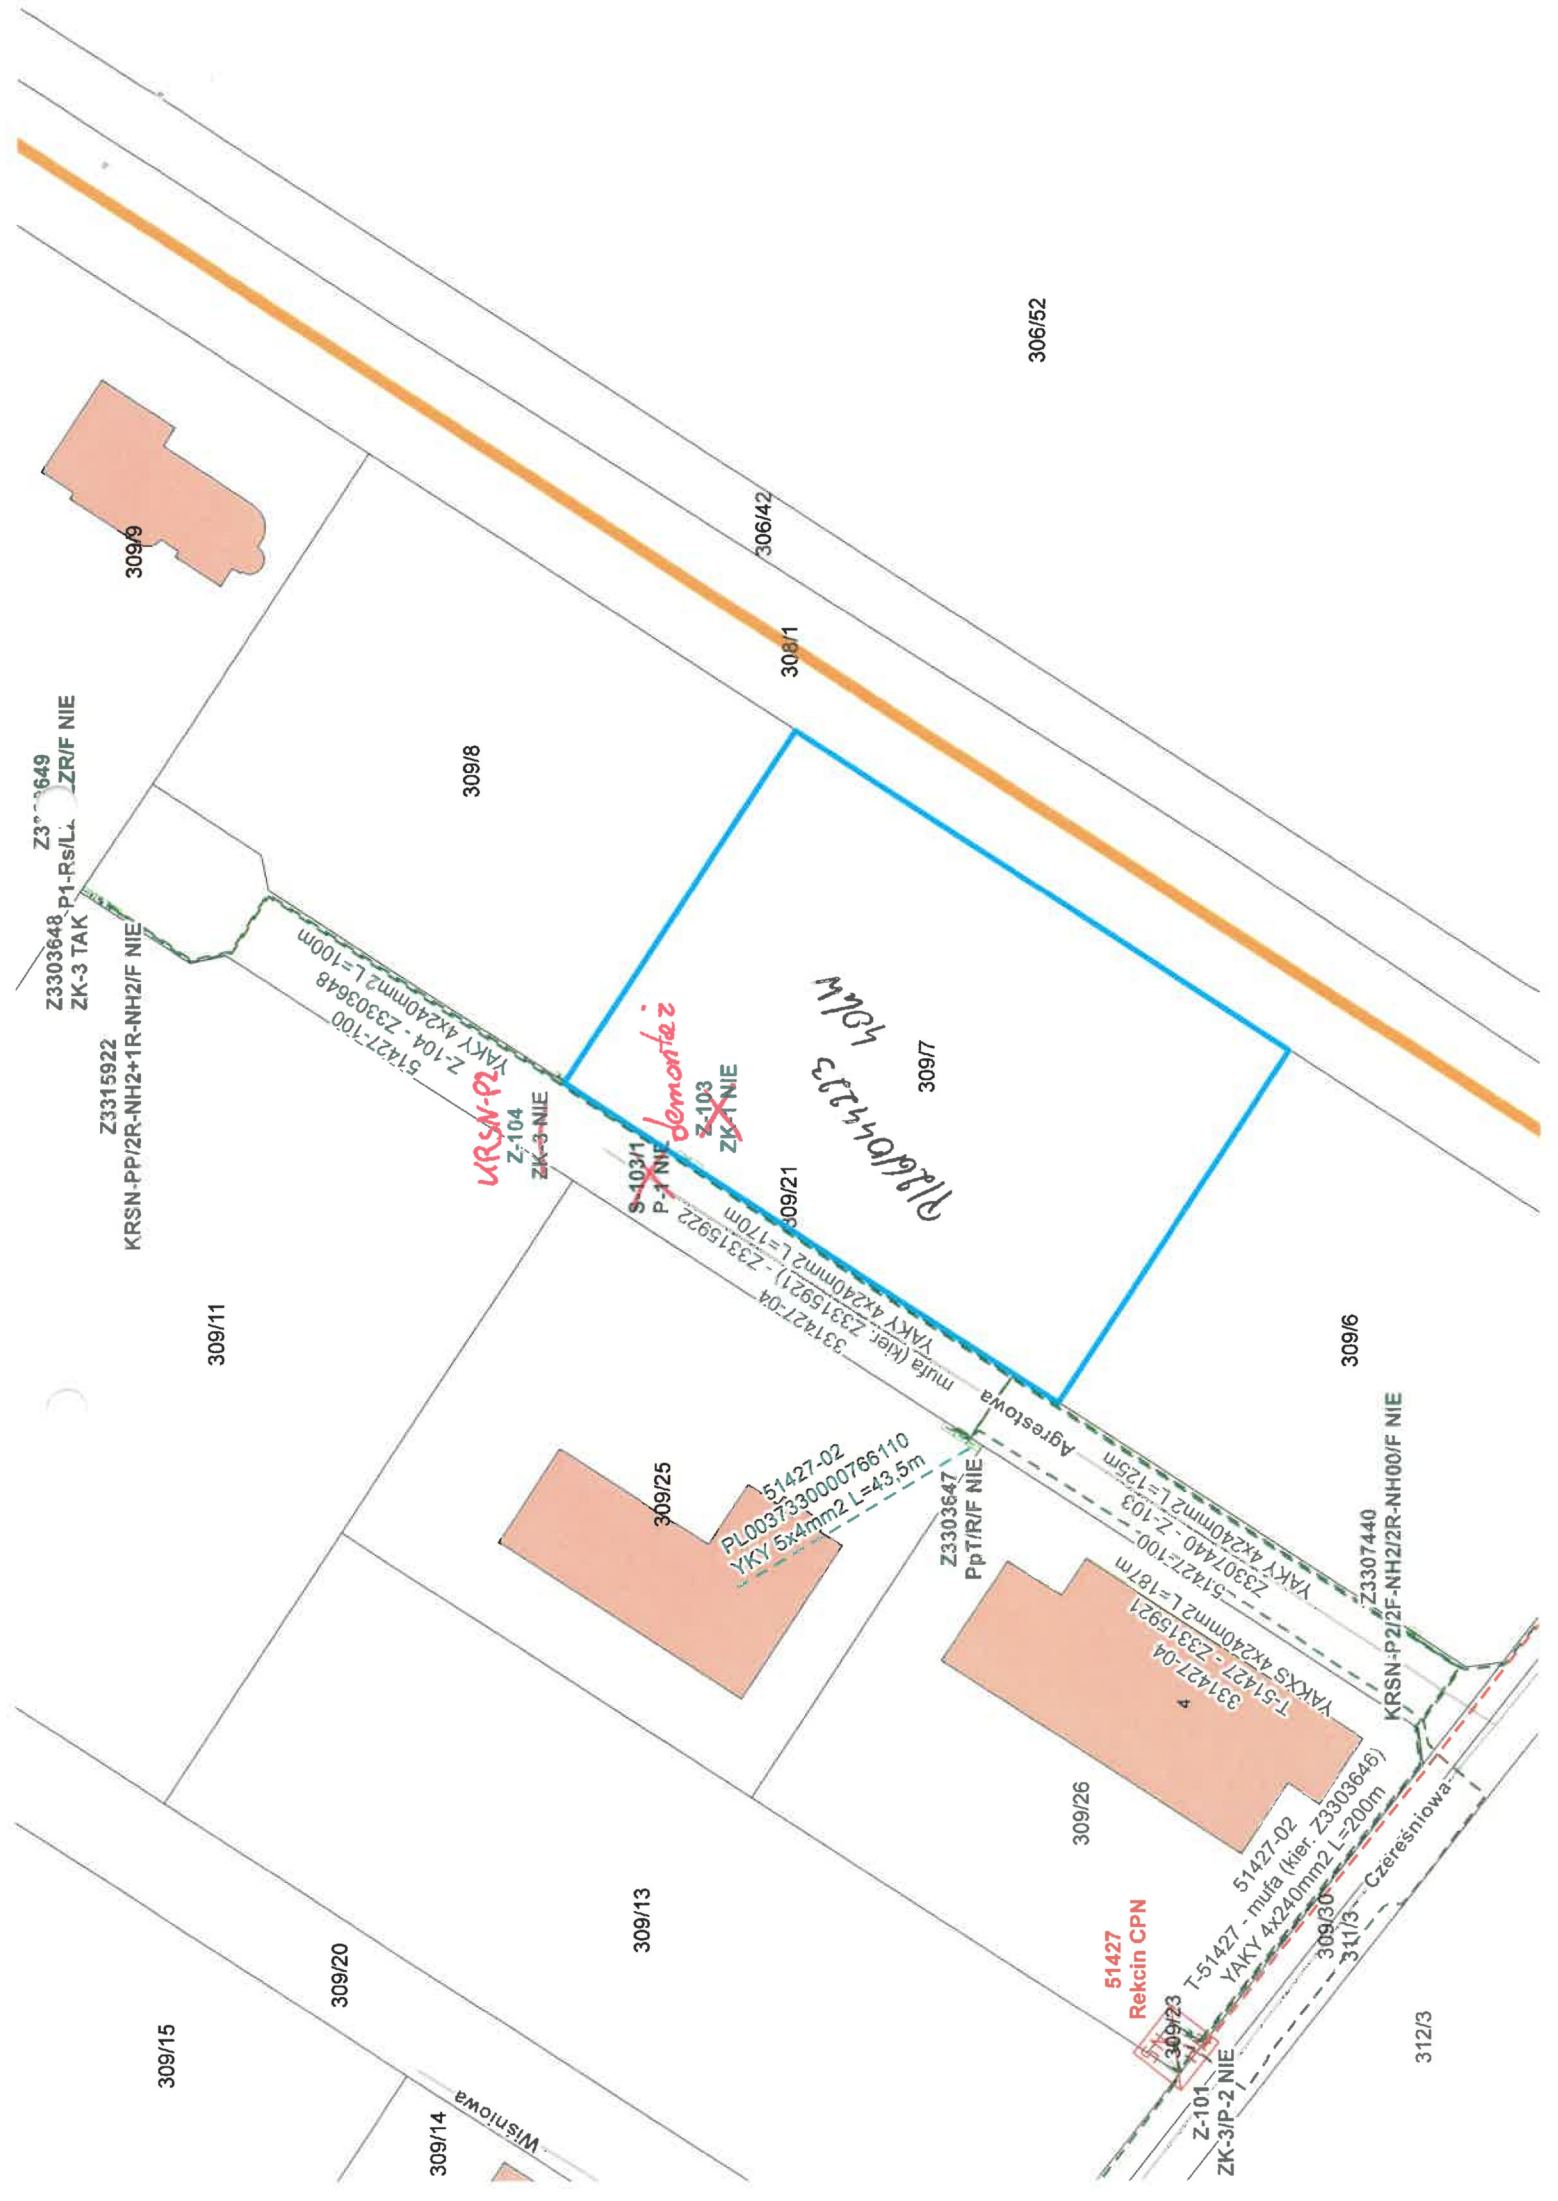

Z3°-1649
Z3303648 P1-Rs/L
ZK-3 TAK
Z3315922

KRSN-PP/2R-NH2+1R-NH2/F NIE

309/11

309/15

309/20

309/14

309/8

309/13

309/25

309/26

309/6

312/3

306/52

306/42

308/1

309/17

309/21

309/23

309/30

3307440

KRSN-P2/2F-NH2/2R-NH00/F NIE

51427-100
Z-104 - Z3303648
YAKY 4x240mm2 L=100m
Z-104
YAKY 4x240mm2 L=100m
ZK-3 NIE
URS-N-2

S-103/1
P-1 NIE
Z-103
ZK-1 NIE

331427-04
YAKY 4x240mm2 L=170m
mufa (kier. Z3315921) - Z3315922
Agrestowa

Z3303647
PpT/R/F NIE

51427-100
Z-103
YAKY 4x240mm2 L=125m
Z3307440 - Z-103
YAKY 4x240mm2 L=187m
331427-04
T-51427 - mufa (kier. Z3303646)
YAKXS 4x240mm2 L=200m

51427
Rekcja CPN

Z-101
ZK-3/P-2 NIE

51427-02
T-51427 - mufa (kier. Z3303646)
YAKY 4x240mm2 L=200m
309/30
311/3 - Czereśniowa

demontaż

1916104423
4704

Wisłowa