
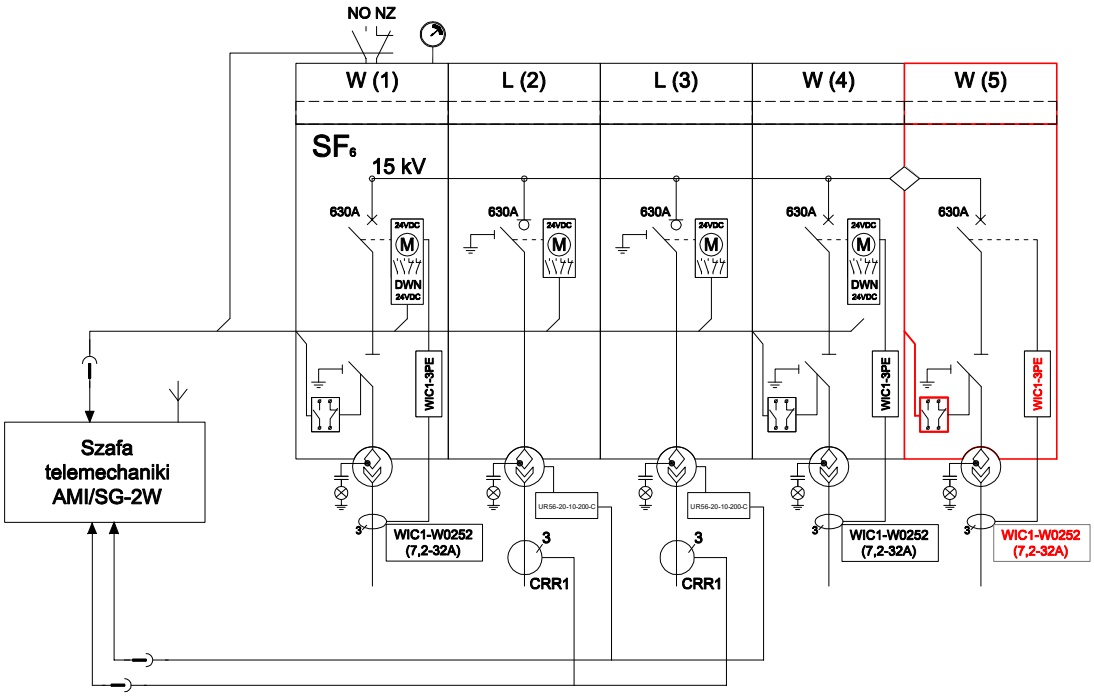


Widok z frontu

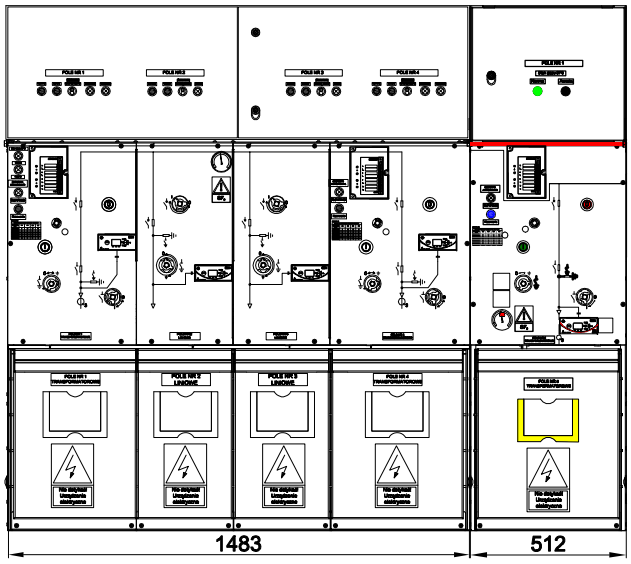

Widok z boku

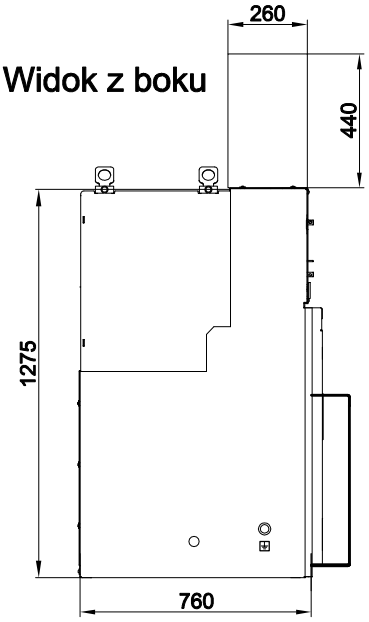


TABELA 1

Nastawy dla przekładnika WIC1WE1AS1 (WIC1-2PE)				
Moc pozorna transformatora [kVA]	160	250	400	630
Ustawiony prąd nominalny Ip [A]	8	13	20	28
Nastawa DIP1-1	OFF	ON	ON	ON
Nastawa DIP1-2	OFF	OFF	ON	ON
Nastawa DIP1-3	OFF	ON	OFF	ON
Nastawa DIP1-4	OFF	OFF	ON	ON
Nastawa DIP1-5	OFF	OFF	OFF	OFF
Nastawa DIP1-6	ON	ON	ON	ON
Nastawa DIP1-7	OFF	OFF	OFF	OFF
Nastawa DIP1-8	OFF	OFF	OFF	OFF
Nastawa DIP2-1	OFF	OFF	OFF	OFF
Nastawa DIP2-2	OFF	OFF	OFF	ON
Nastawa DIP2-3	OFF	OFF	OFF	OFF
Nastawa DIP2-4	OFF	OFF	OFF	OFF
Nastawa DIP2-5	OFF	OFF	OFF	ON
Nastawa DIP2-6	ON	ON	ON	ON
Nastawa DIP2-7	OFF	OFF	OFF	OFF
Nastawa DIP2-8	OFF	OFF	OFF	OFF
Nastawa DIP3-1	OFF	OFF	OFF	OFF
Nastawa DIP3-2	ON	ON	ON	ON
Nastawa DIP3-3	ON	ON	ON	ON
Nastawa DIP3-4	ON	ON	ON	ON
Nastawa DIP3-5	OFF	OFF	OFF	OFF
Nastawa DIP3-6	OFF	OFF	ON	ON
Nastawa DIP3-7	OFF	OFF	OFF	OFF
Nastawa DIP3-8	OFF	OFF	OFF	OFF
Nastawa DIP4-1	ON	ON	ON	ON
Nastawa DIP4-2	ON	ON	ON	ON
Nastawa DIP4-3	ON	ON	ON	ON
Nastawa DIP4-4	ON	ON	ON	ON
Nastawa DIP4-5	ON	ON	ON	ON
Nastawa DIP4-6	ON	ON	ON	ON
Nastawa DIP4-7	ON	ON	ON	ON
Nastawa DIP4-8	ON	ON	ON	ON

OBI-32-2000837

Producent: ZPUE S.A. ul. Jędrzejowska 79c 29-100 WŁOSZCZOWA http:// www.zpue.pl e-mail: marketing@zpue.pl	Inwestor: ENERGA-OPERATOR S.A.			
	Obiekt: Sopot ul. J.J. Haffnera dz. 38/9 Stacja T324672 "SOPOT HAFFNERA 69"			
Przedmiot opracowania: Prefabrykowana stacja transformatorowa MRw-bpp 20/2x630-5	Data 2025.12	Skala 1:30	Format: A4	Rysunek nr: E2
			Uprawnienia:	Podpis:
	Projektował:			
Nazwa rysunku: Rozdzielnica SN typu TPM	Opracował:	Przemysław Noske		
	Adaptował:	Eugeniusz Blicharski	Nr upr. 35/GD/97	
Nr opracowania:	Adaptowano do projektu:		Przyłącze energetyczne SN-15kV dla zasilania podstawowego budynku Hotelowego dz. 38/8,9,10 Sopot ul. J.J. Haffnera	