Kairysis apatinis garo kolektorius/Left lower steam collector

Esant poreikiui išvalyti purkštukus nuo sukietėjusio katalizatoriaus ir jį surinkti su vakuminiu automobiliu.Galimas kiekis iki 1 m3 tūrio./If necessary, clean the injectors from hardened catalyst and collect it with a vacuum truck. Available quantities up to 1 m3 in volume

Dešinysis apatinis garo kolektorius/Right lower steam collector

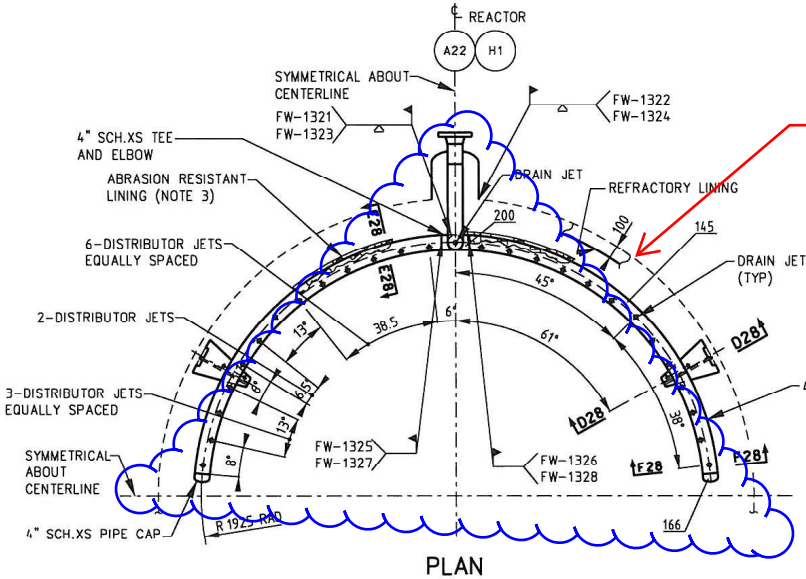

PLAN
SCALE 1:20

REACTOR STRIPPER CONE UPPER STEAM DISTRIBUTOR
INTERNAL RISER OMITTED FOR CLARITY
TOTAL NUMBER OF DISTRIBUTOR JETS REQUIRED: 44
TOTAL NUMBER OF DRAIN JETS REQUIRED: 10

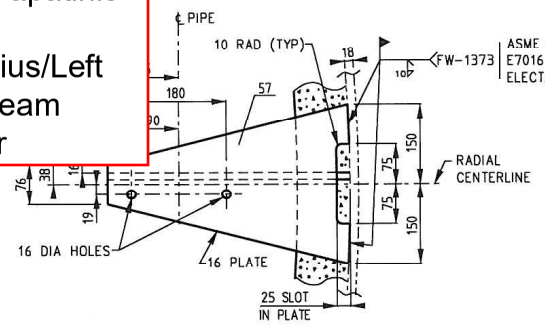

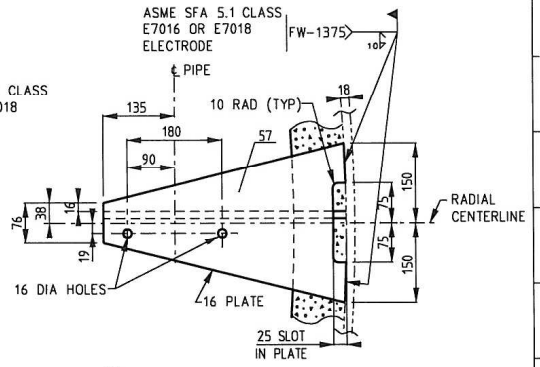

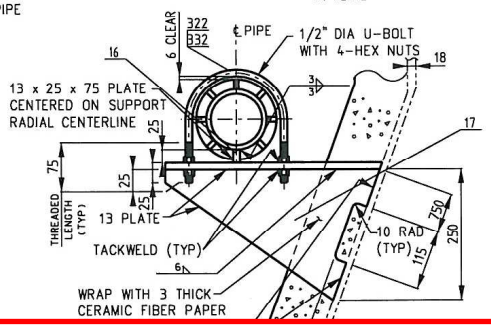

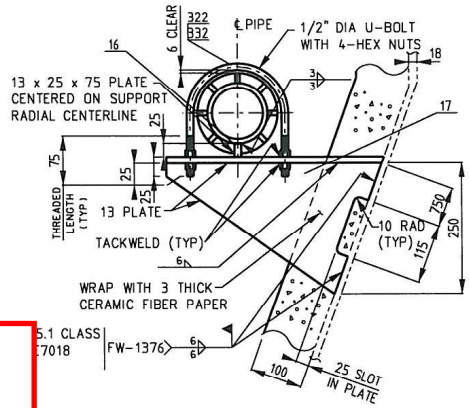

SECTION G28–G28
SECTION 1:10
4–REQUIRED

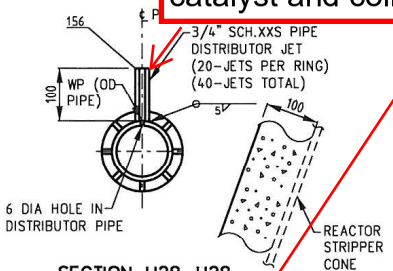

SECTION H28–H28
SCALE 1:10

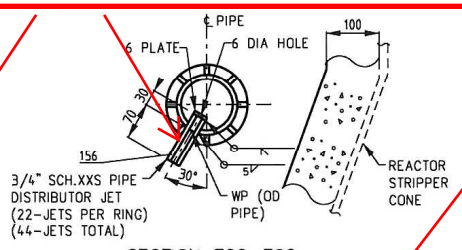

SECTION E28–E28
SCALE 1:10

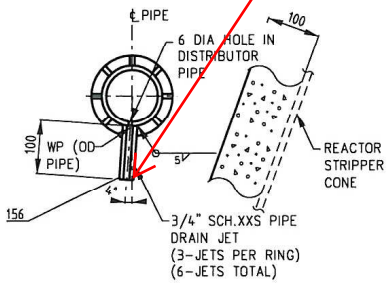

SECTION J28–J28
SCALE 1:10

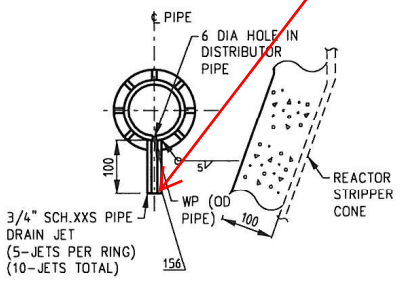

SECTION F28–F28
SCALE 1:10

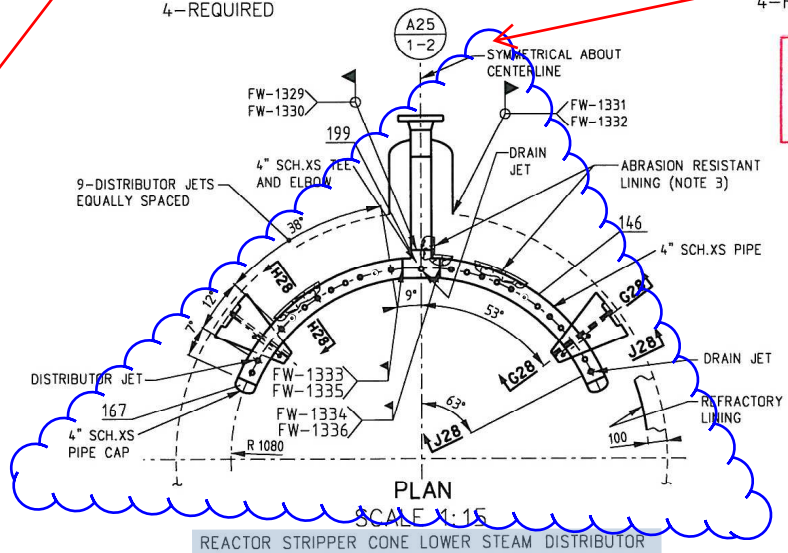

PLAN
SCALE 1:15

REACTOR STRIPPER CONE LOWER STEAM DISTRIBUTOR
INTERNAL RISER OMITTED FOR CLARITY
TOTAL NUMBER OF DISTRIBUTOR JETS REQUIRED: 40
TOTAL NUMBER OF DRAIN JETS REQUIRED: 6
(2–REQUIRED AT 30° AND 185°)

THIS DRAWING INCORPORATES THE REQUIREMENTS OF UOP DRAWING NO. 961941-327-28-A1 Rev.0 FOR DESIGN DATA AND ADDITIONAL NOTES SEE DRAWING NO. 4600-E-00-M-001-006 (961941-327-10-A1)

IAG PROJECT NUMBER: 21001
OP PROJECT NUMBER: 4600

REV	DRAWN	CKR	APVD	DATE
1	ASM	ZBR	ZBR	09.12.11
0	ASM	ZBR	ZBR	20.09.11

REV	DRAWN	CKR	APVD	DATE
3	ASM	LSZ	LSZ	22.02.12
2	ASM	ZBR	ZBR	13.01.12

UOP LLC
25 East Algonquin Road
Des Plaines, Illinois 60017-5017, USA

REACTOR STRIPPER CONE STEAM DISTRIBUTORS

REACTOR REGENERATOR ASSEMBLY
UOP FLUID CATALYTIC CRACKING PROCESS UNIT (REVAMP)
AB ORLEN LIETUVA
FCC UNIT REACTOR INTERNALS REPLACEMENT
JUODEIKAI LITHUANIA

DFTR	CKR	APVD	DATE	PROJECT	TYPE	DWG NO	REV
JG	AM	MAS	17JUN 11	961941-327-28-A1			

OP DRAWING NO.: 4600-E-00-M-005-021 REV: 3

OTHERS OR REPRODUCED IN ANY MANNER OR USED FOR ANY PURPOSE WHATSOEVER WITHOUT ITS WRITTEN PERMISSION.