


Tube bundle, housing and cover flushing

Tube diameter, mm 20x2,5 Tubes qty 2075
 Tube lenght,6 m. Tube sets qty. 1
 Tube set diameter,1,4 m

Works on scaffolding, H-4m

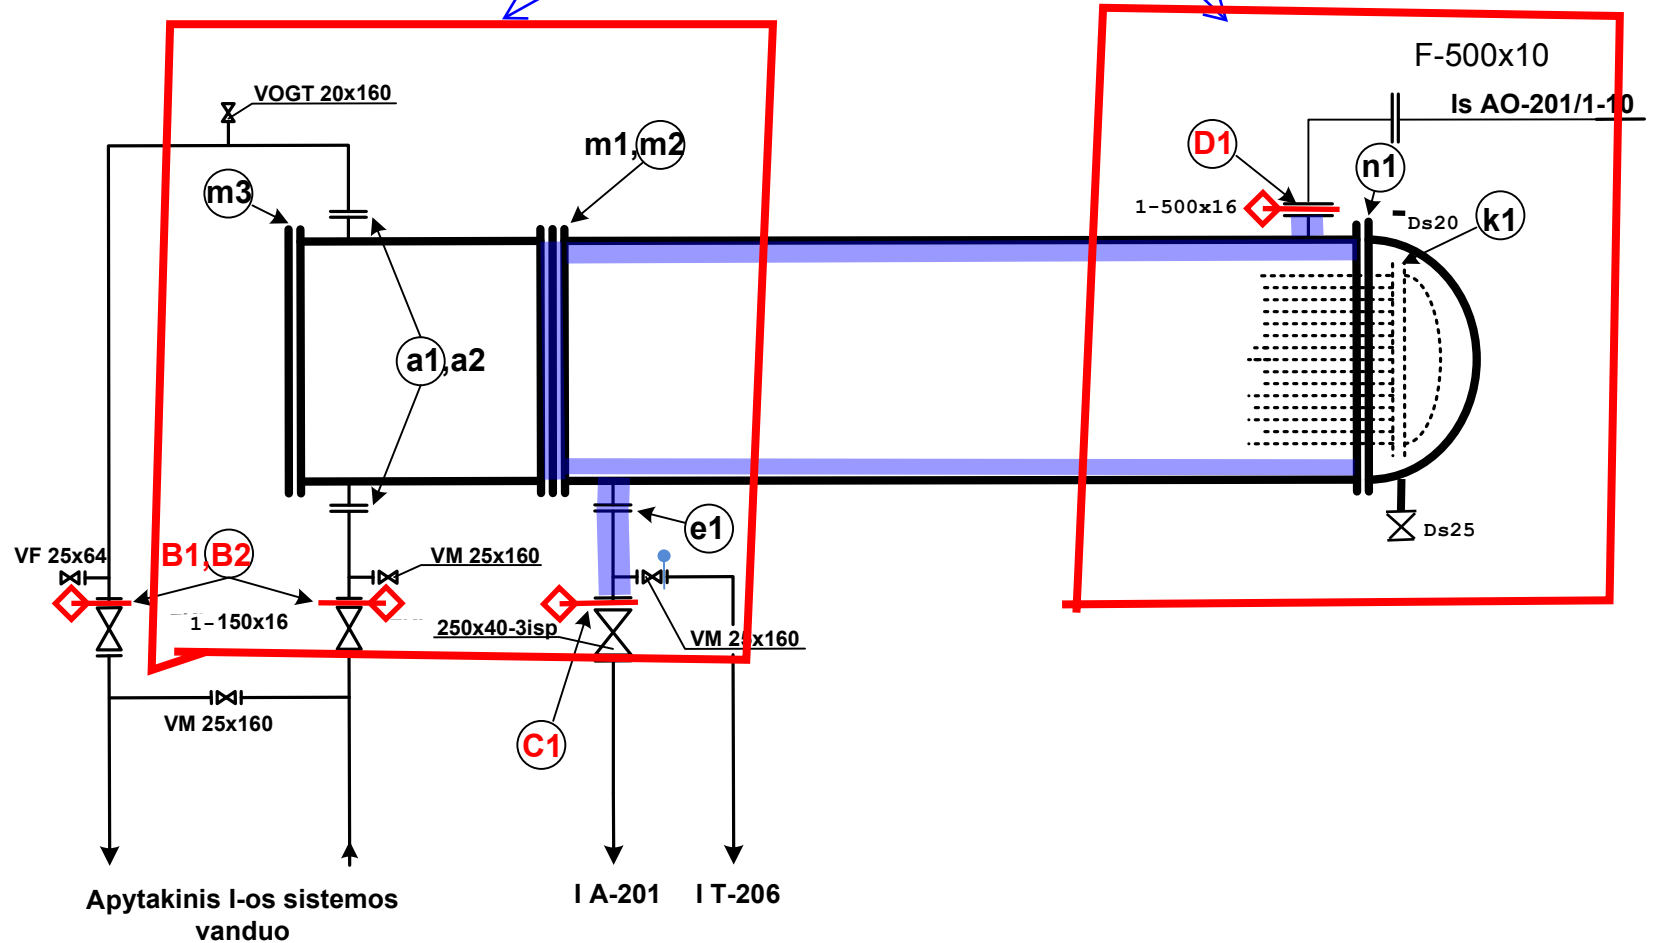

Amplitude H - 6

Cechas	Sekcija	Aparato technolog.Nr
KT-1	S-200	AV-201/1