


Tube bundle, housing and cover flushing

Works on scaffolding, H-6m

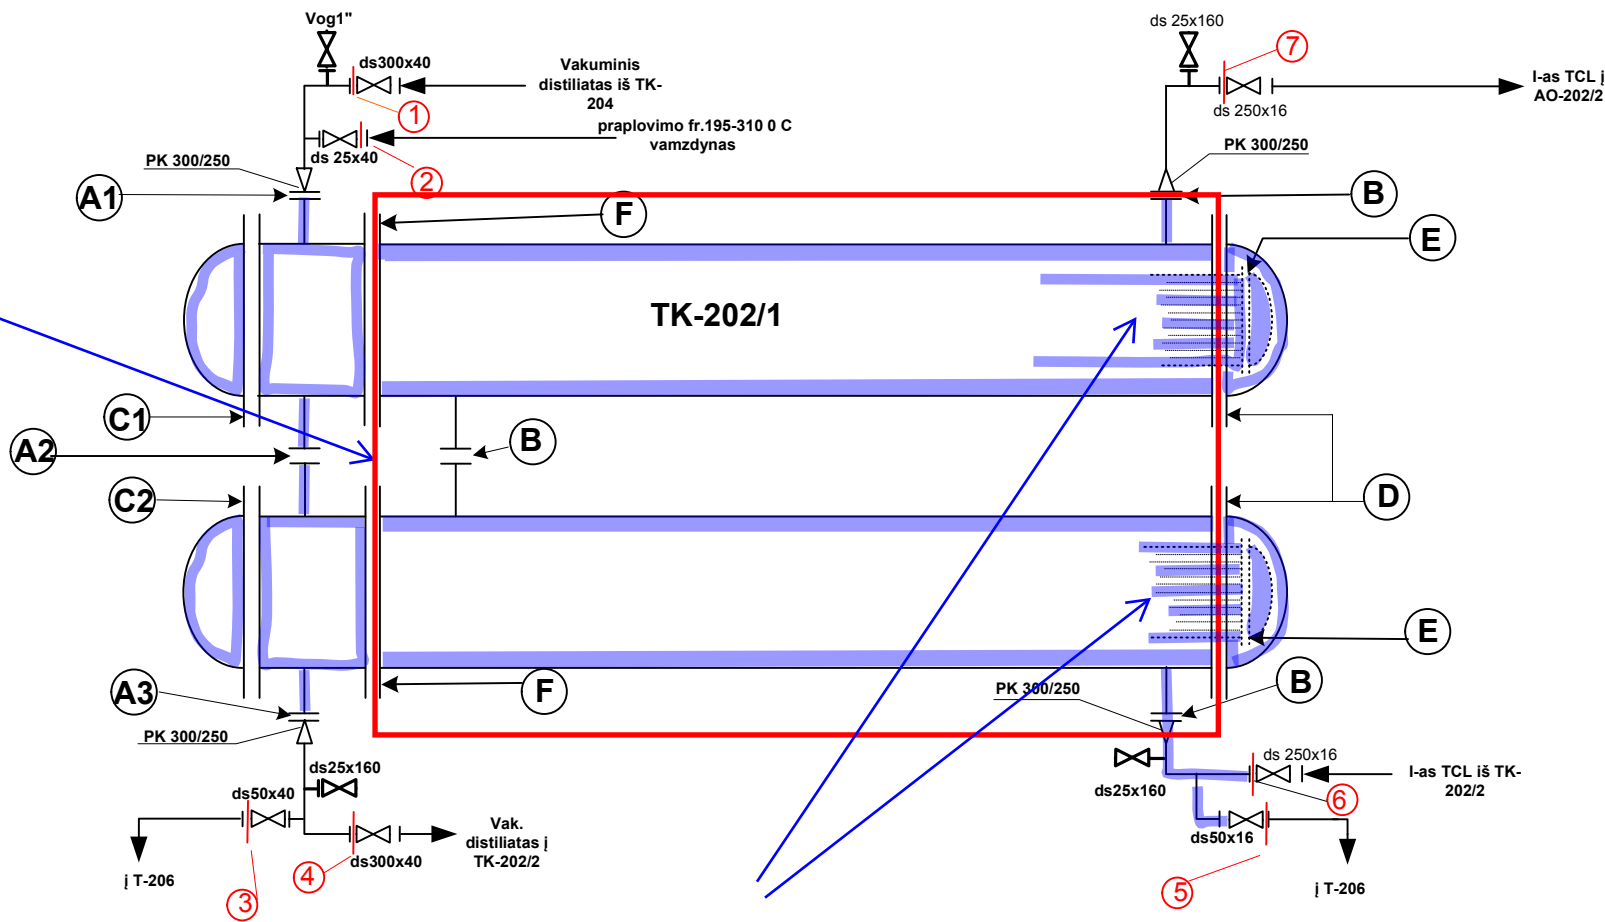

Tube diameter, mm 25x2,5 Tubes qty 857
Tube lenght,6 m. Tube sets qty. 2
Tube set diameter,1,2 m

Cechas:	Sekcija (blokas):	Aparato technologinis Nr.:
KT-1/1	S-200	TK-202/1