

Tube bundle, housing and cover flushing


Tube diameter, mm 25x2,5 Tubes qty 1191

Tube lenght,6 m. Tube sets qty. 2

Tube set diameter,1,4 m

Works on
scaffolding,
H-6m

Works on
scaffolding,
H-6m

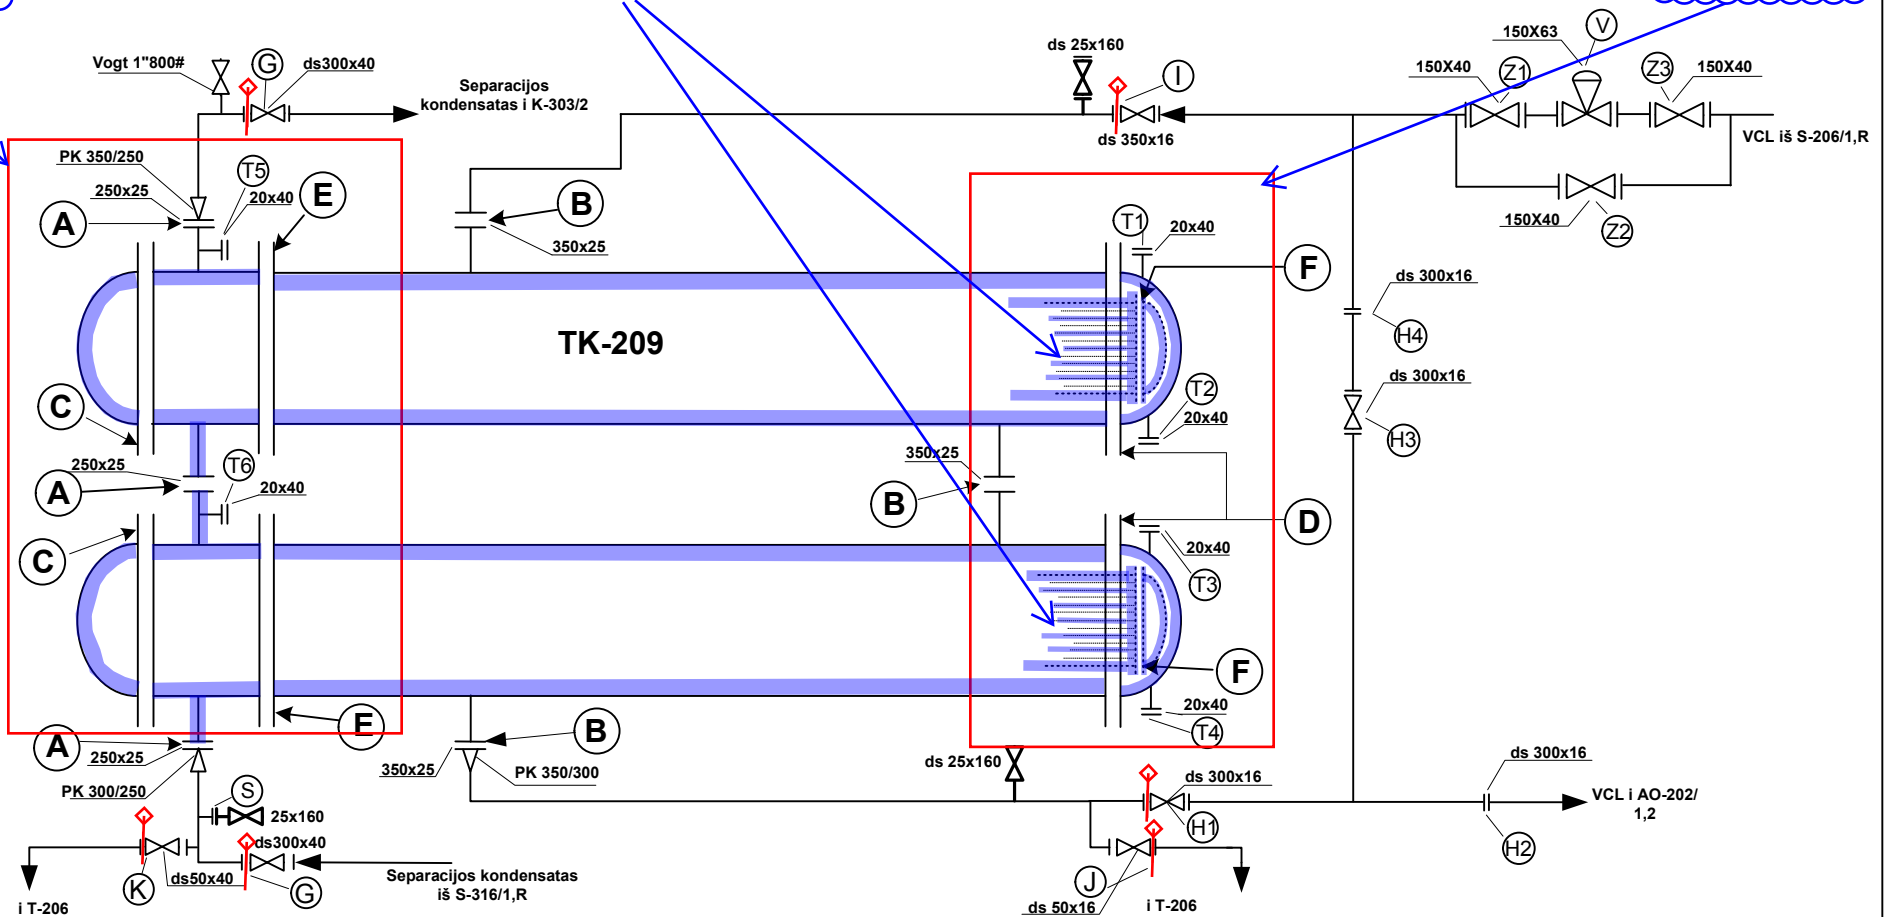

Cechas:	Sekcija (blokas):	Aparato technologinis Nr.:
KT-1/1	S-200	TK-209