


Krzeszowice, ul. Dąbrowskiego

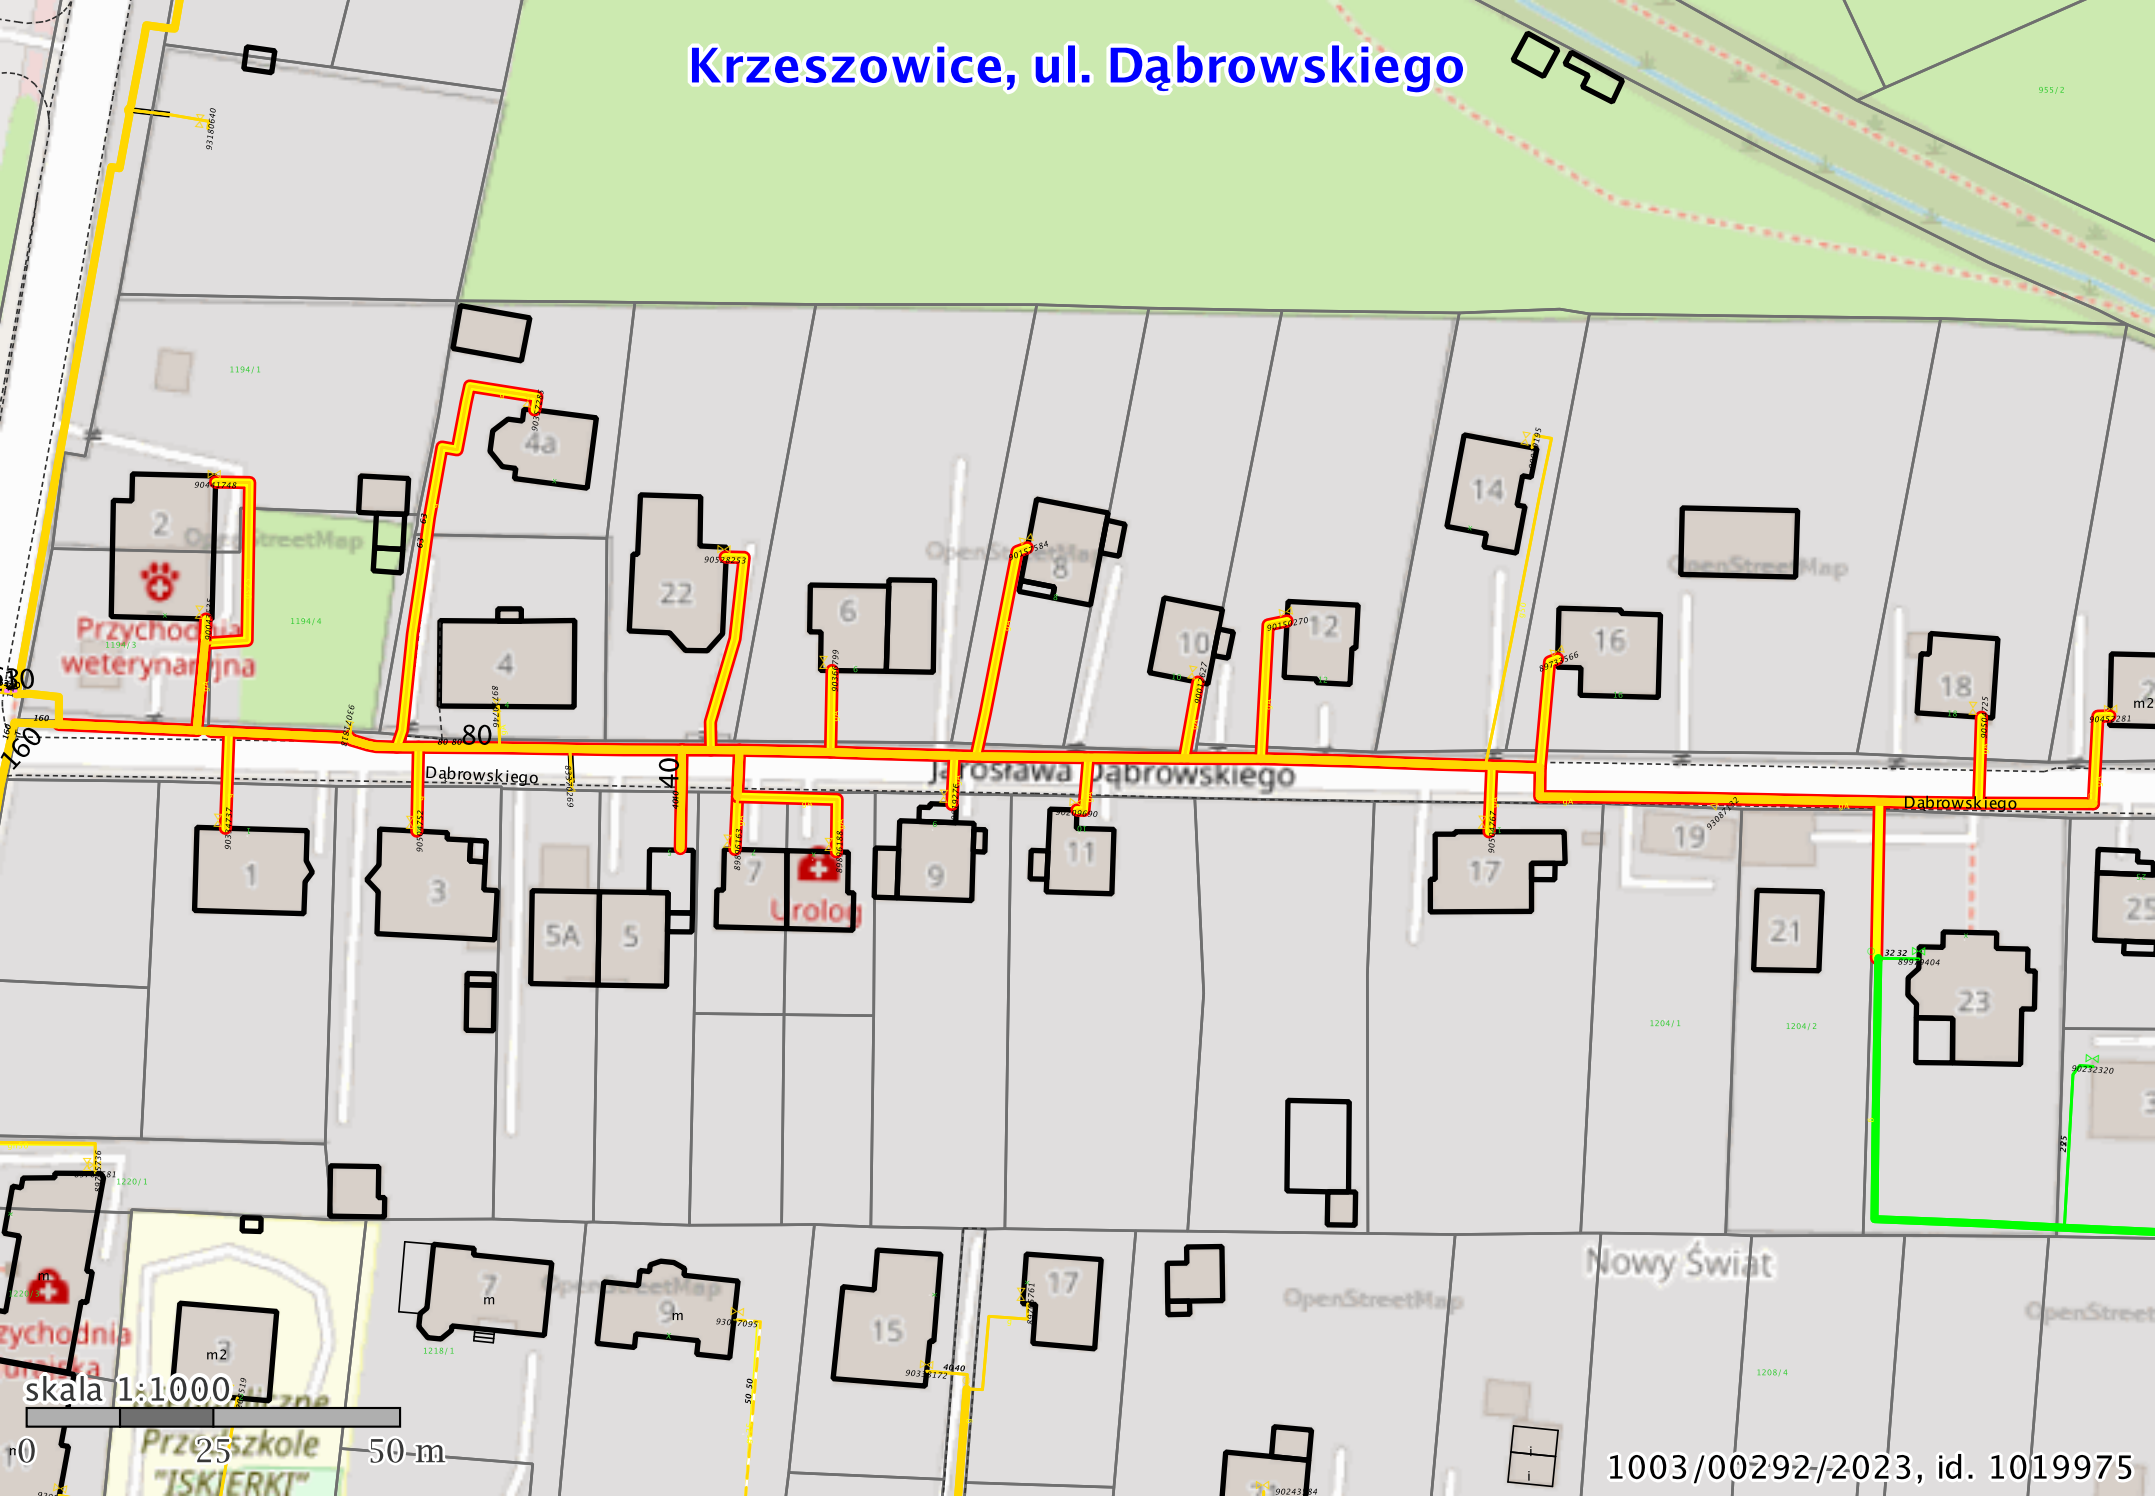

skala 1:1000

0 25 50 m

1003/00292/2023, id. 1019975