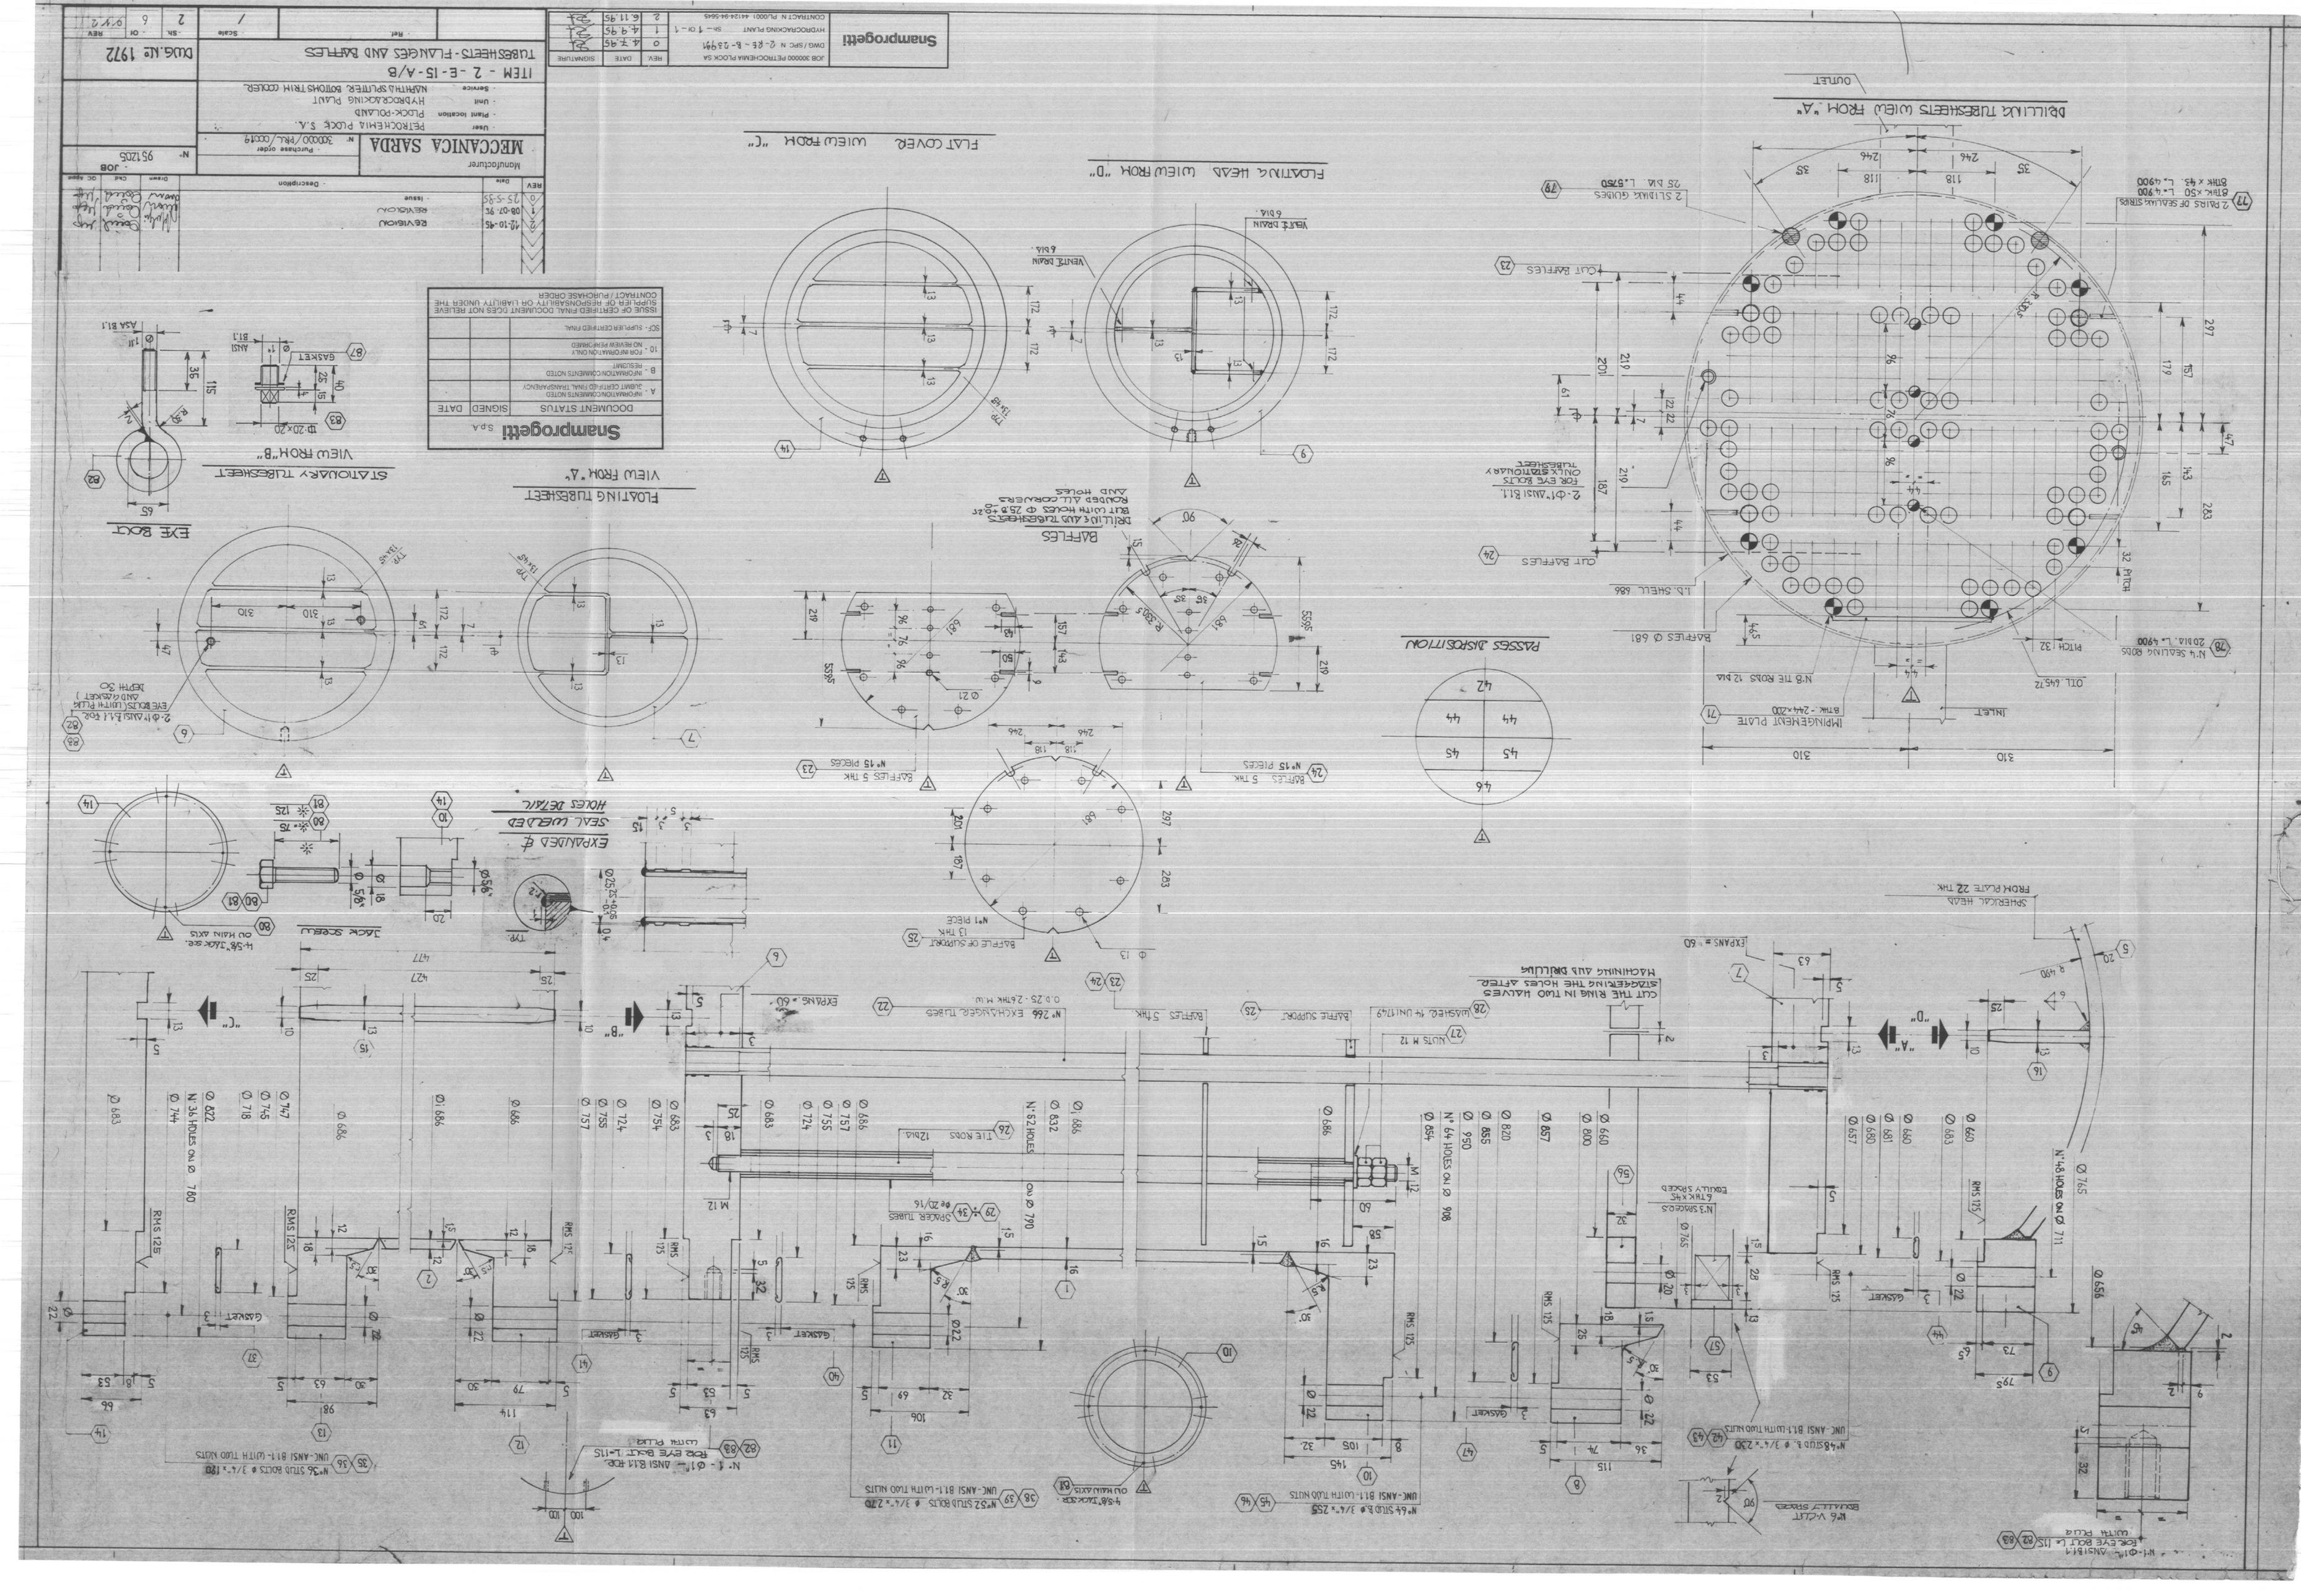
MECCANICA SARDA
Manufacturer
PETROCHEMIA PLOCK S.A.
PLOCK-POLAND
HYDROCRACKING PLANT
NAPHTHA SPLITTER BOTTOMS TRIM COOLER
ITEM - 2 -E-15-A/B
TUBESHEETS-FLANGES AND BAFFLES
DWG. N° 95120/5
Snamprogetti
JOB 300000 PETROCHEMIA PLOCK SA
DWG/SPC N 2-RE-B-23991
HYDROCRACKING PLANT
CONTRACT N PL0001 4412-94-5645
FLOATING TUBESHEET
VIEW FROM "A"
STATIONARY TUBESHEET
VIEW FROM "B"
EYE BOLT
BAFFLES
DRILLING TUBESHEETS
FLOATING HEAD
VIEW FROM "D"
FLAT COVER
VIEW FROM "C"
DRILLING TUBESHEETS VIEW FROM "A"
OUTLET
INLET
PASSES DISPOSITION
EXPANDED & SEAL WELDED
HOLES DETAIL
JACK SCREW
SPHERICAL HEAD
FROM PLATE 22 THK
CUT THE RING IN TWO HALVES
STAGGERING THE HOLES AFTER
MACHINING AND DRILLING
EXPANS = 60°
UNC-ANSI B1-WITH TWO NUTS
EQUALLY SPACED
GASKET