


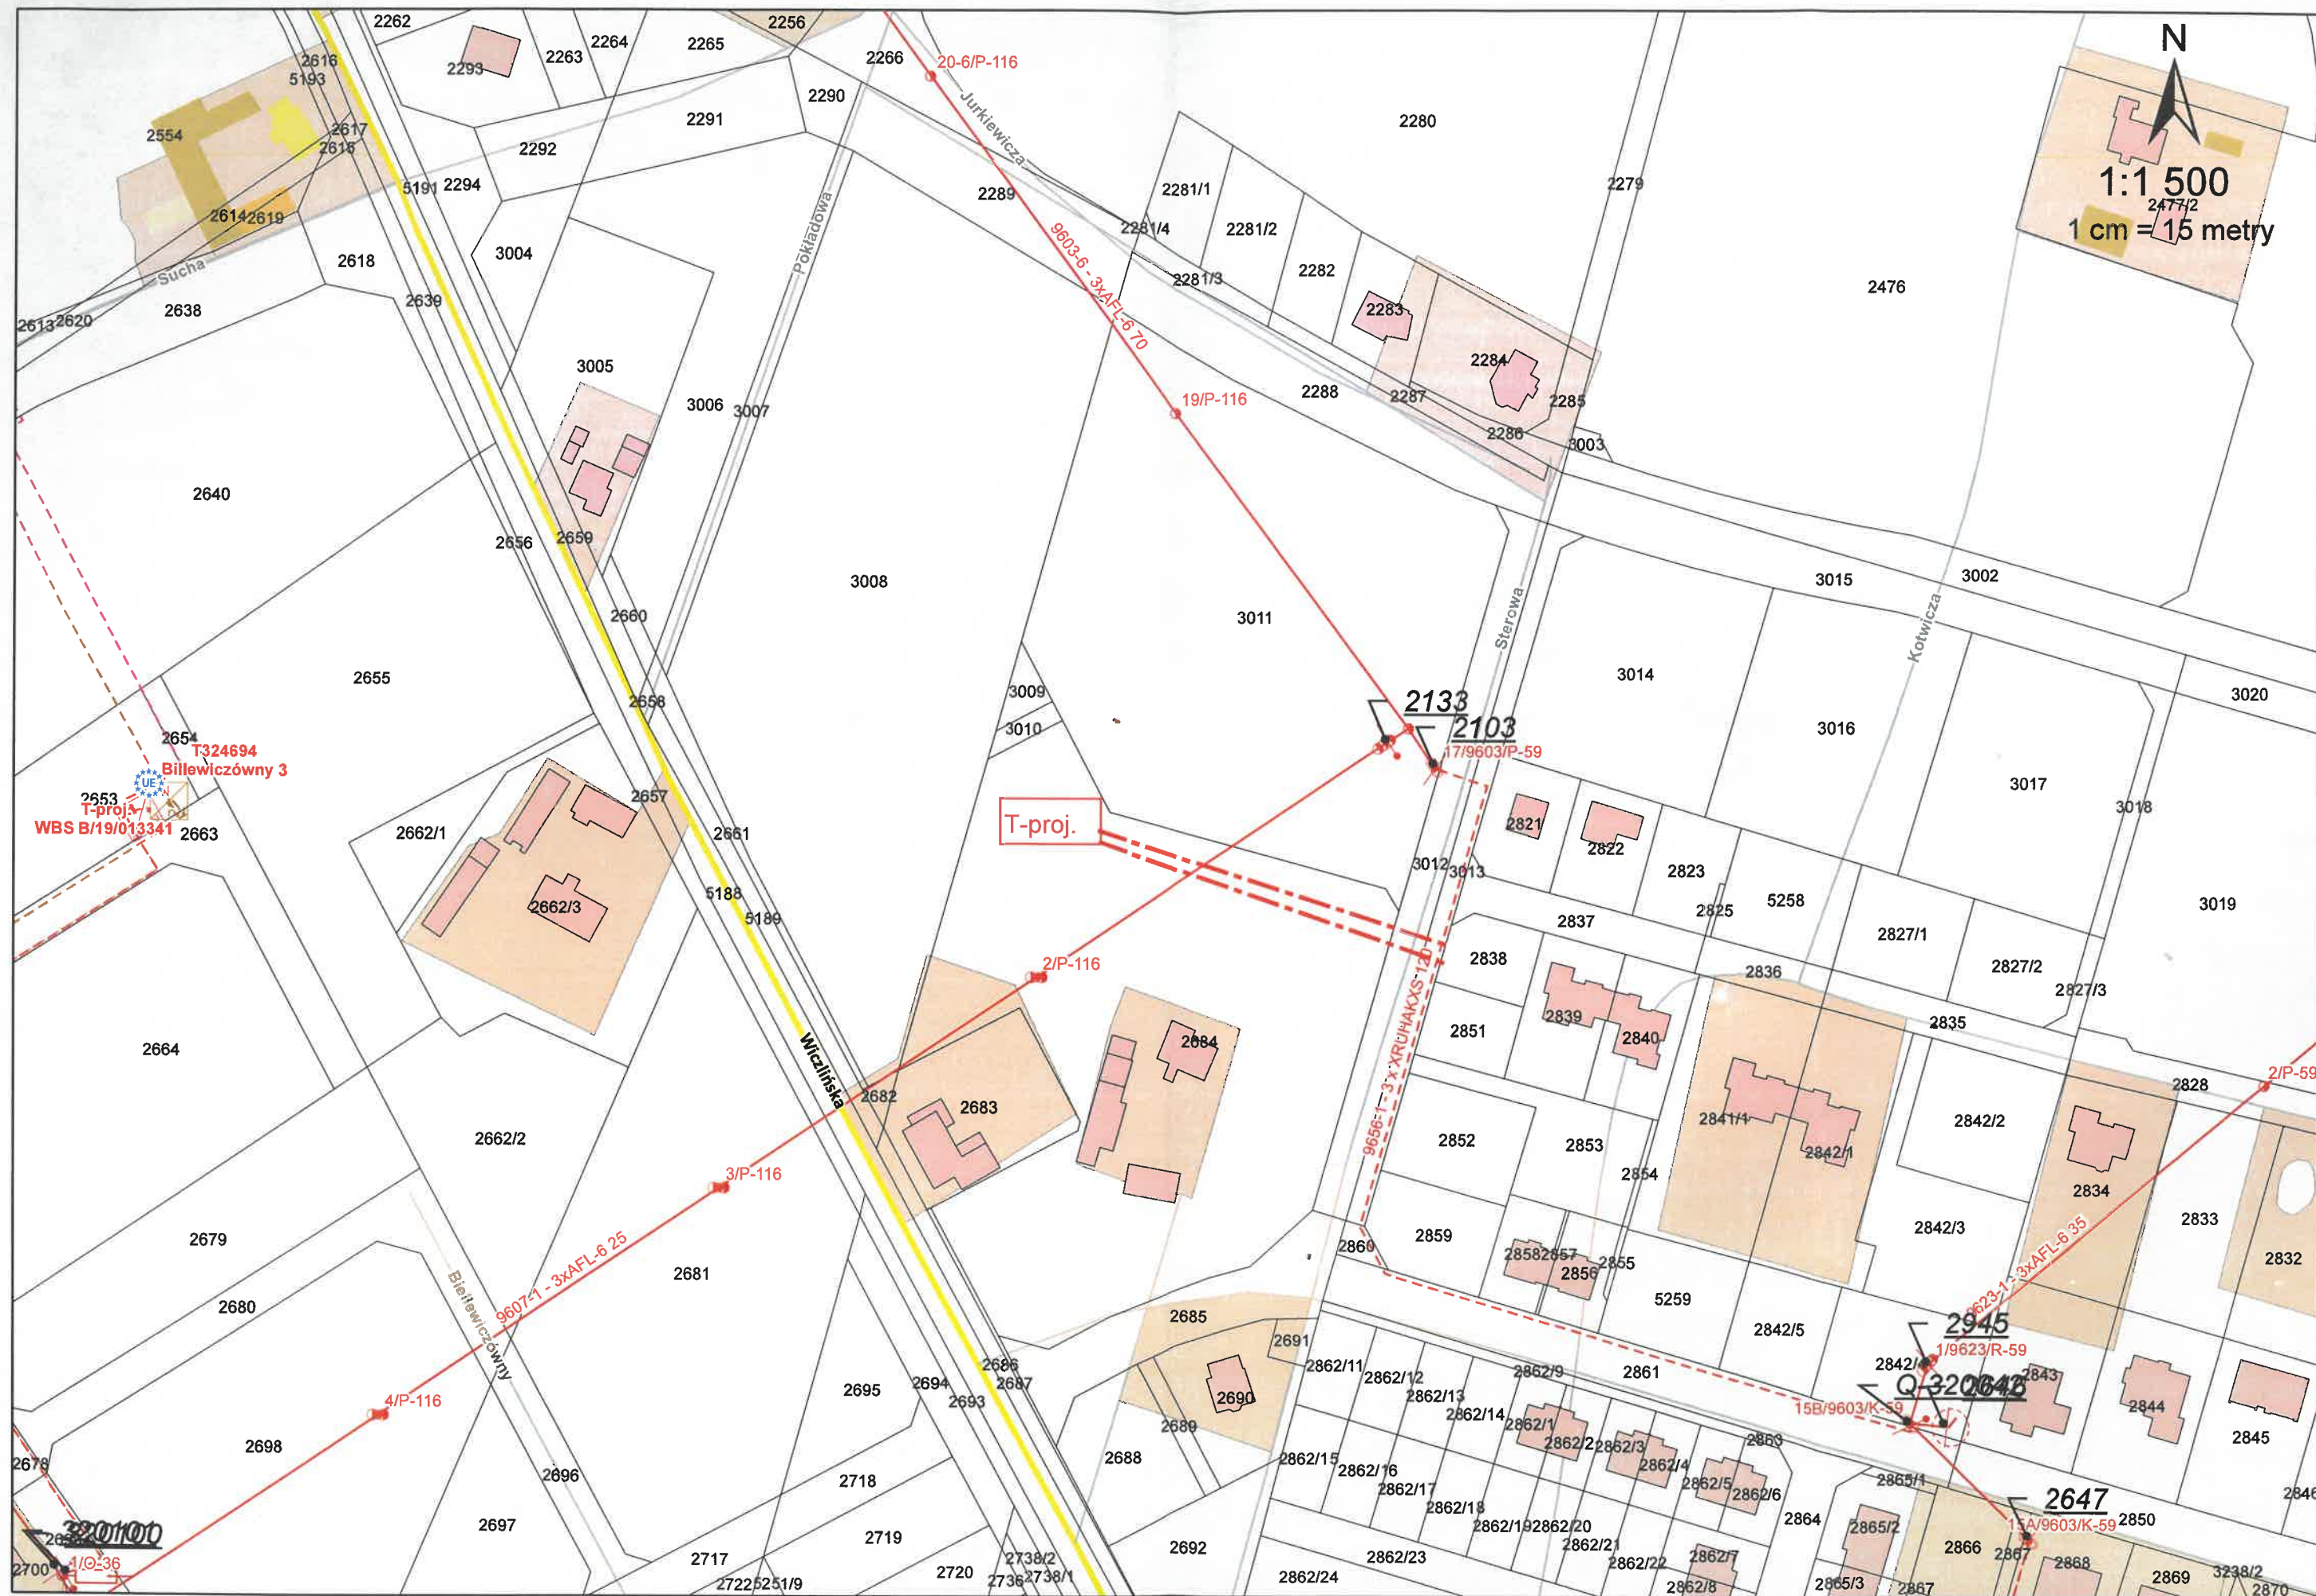

WBS B-25-034786 ul. Jurkiewicza, Sterowa, Wiclińska dz. nr 3006, 3007, 3008, 3011, 2684