


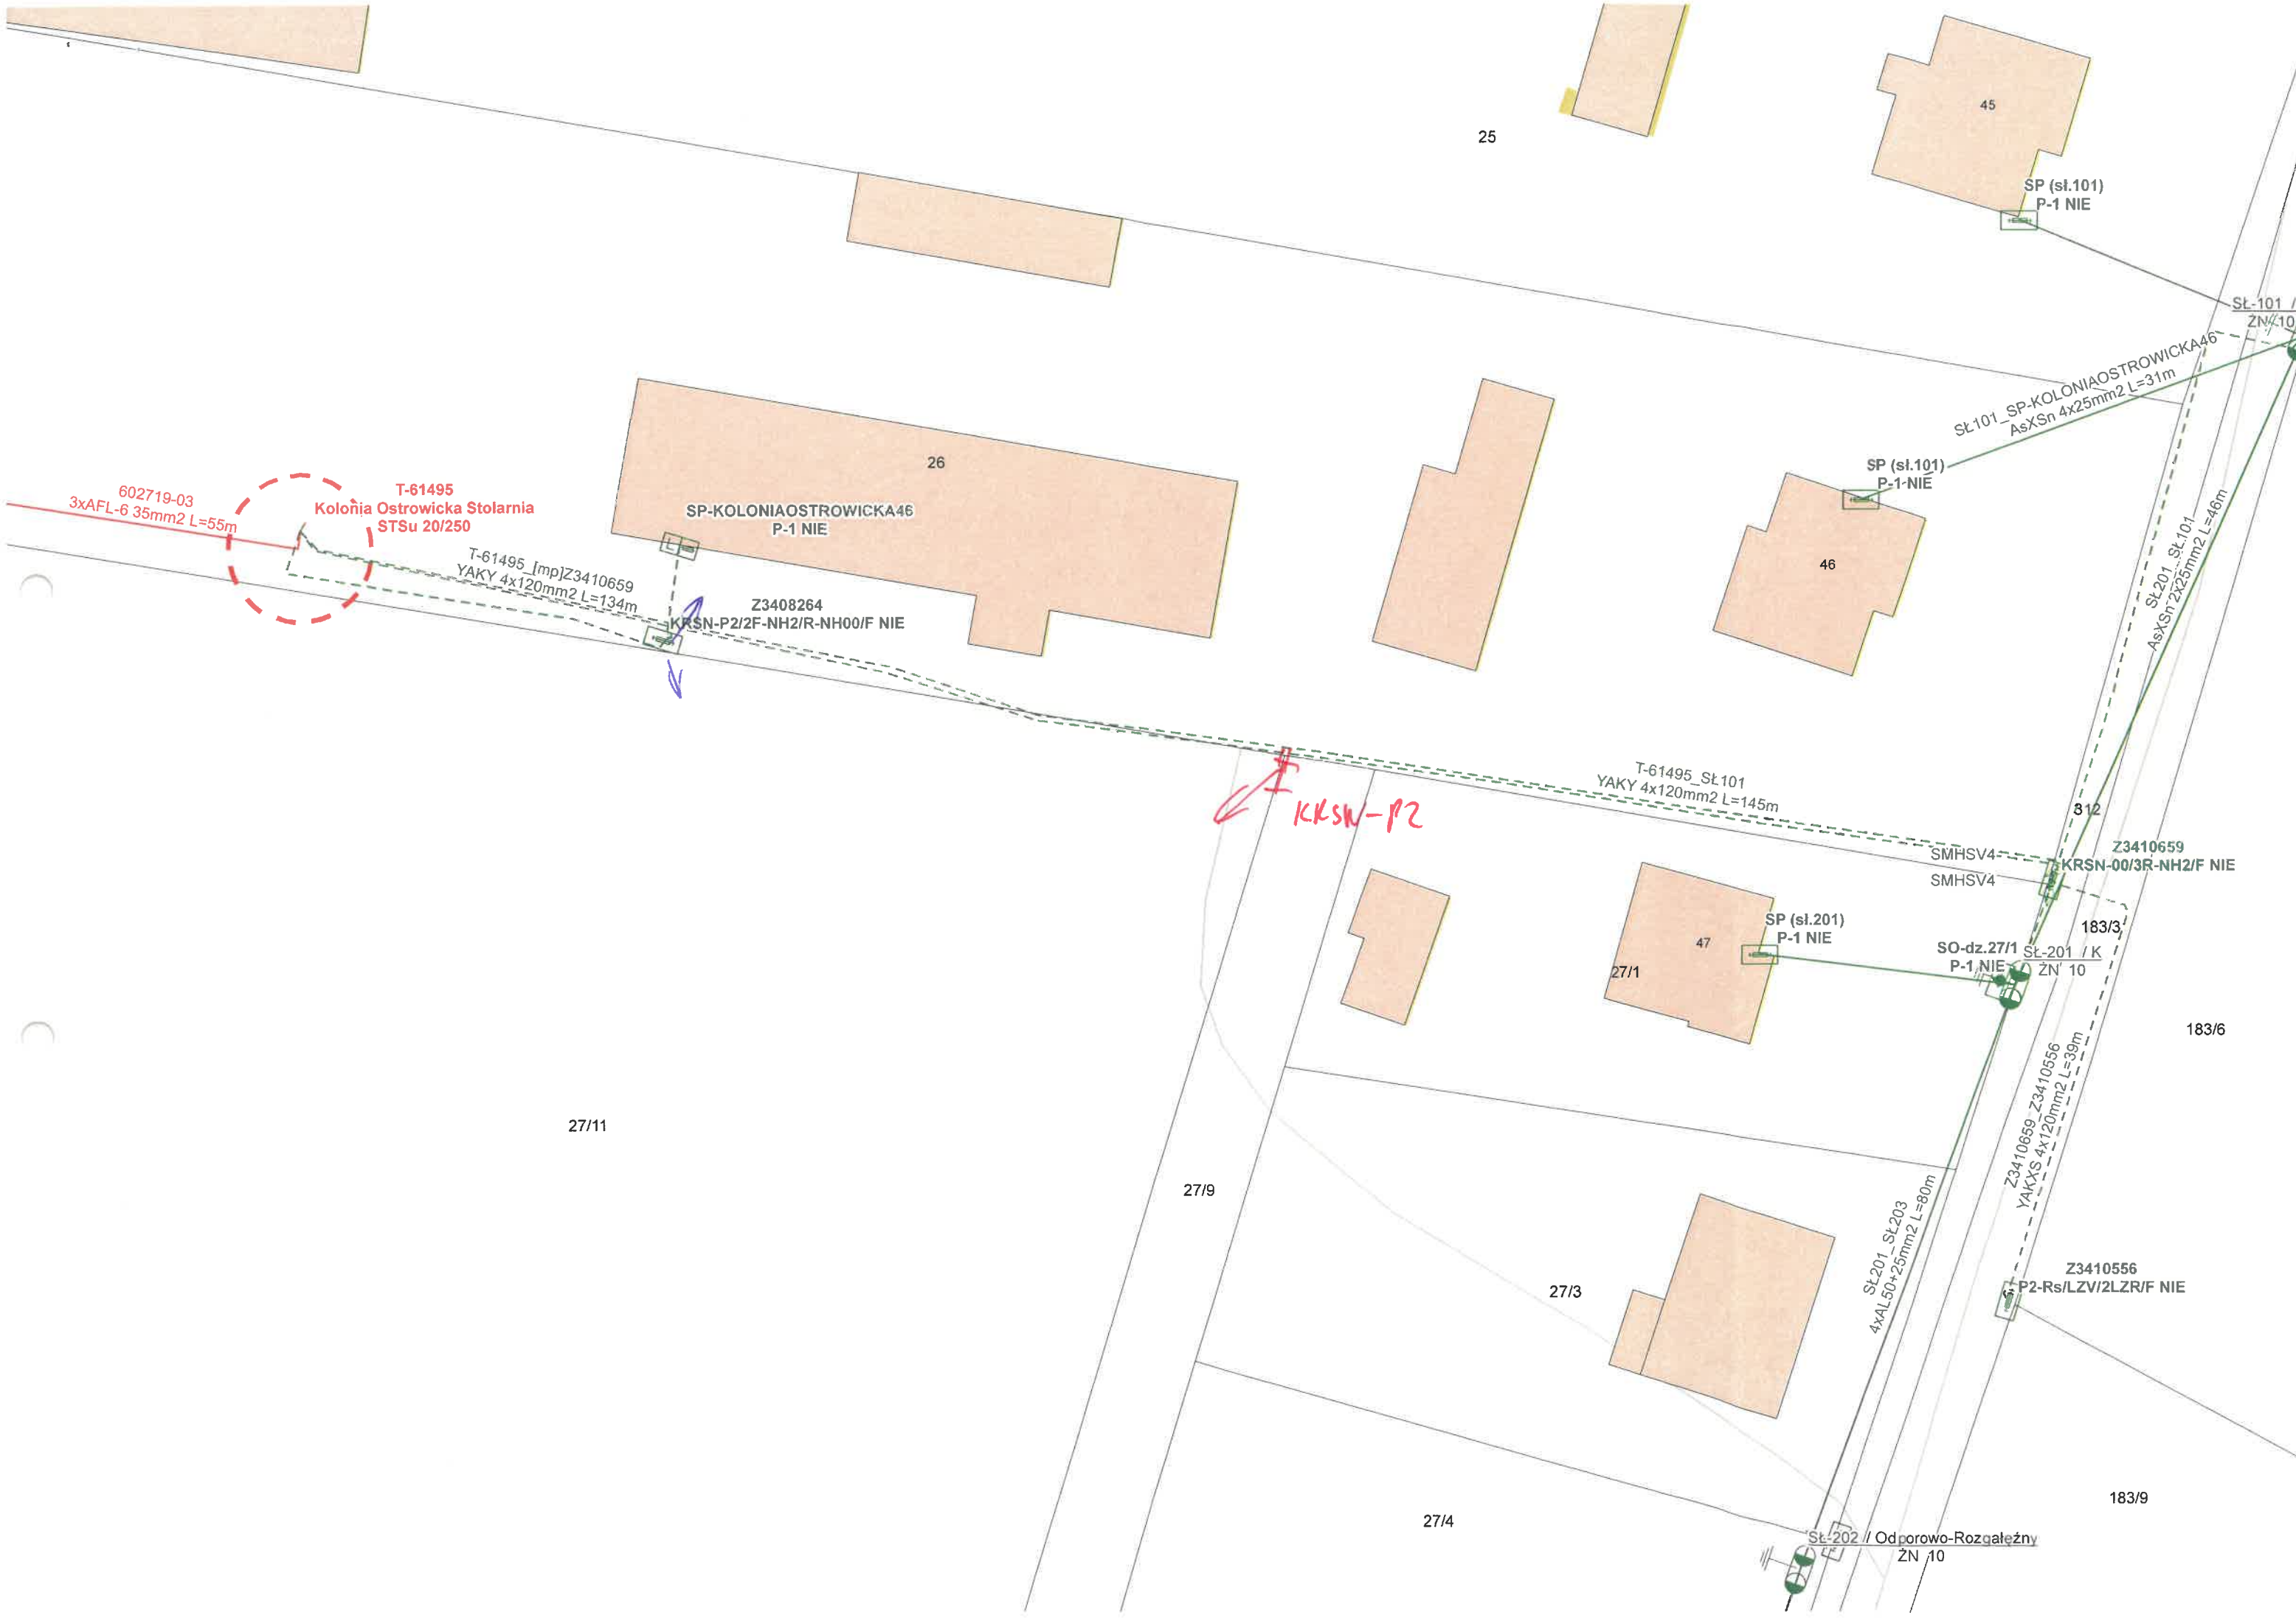

602719-03
3xAFL-6 35mm² L=55m

T-61495
KoloŃia Ostrowicka Stolarsnia
STSu 20/250

T-61495 [mp]Z3410659
YAKY 4x120mm² L=134m

SP-KOLONIAOSTROWICKA46
P-1 NIE

Z3408264
KRSN-P2/2F-NH2/R-NH00/F NIE

KRSN-P2

T-61495 St101
YAKY 4x120mm² L=145m

SMHSV4
SMHSV4

SP (st.201)
P-1 NIE

SO-dz.27/1 St-201 / K
P-1 NIE

Z3410659
KRSN-00/3R-NH2/F NIE

Z3410659 Z3410556
YAKXS 4x120mm² L=39m

Z3410556
P2-Rs/LZV/2LZR/F NIE

St201 St203
4xAL50+25mm² L=80m

St.202 // Odporowo-RozgaleŹny
ZN 10