
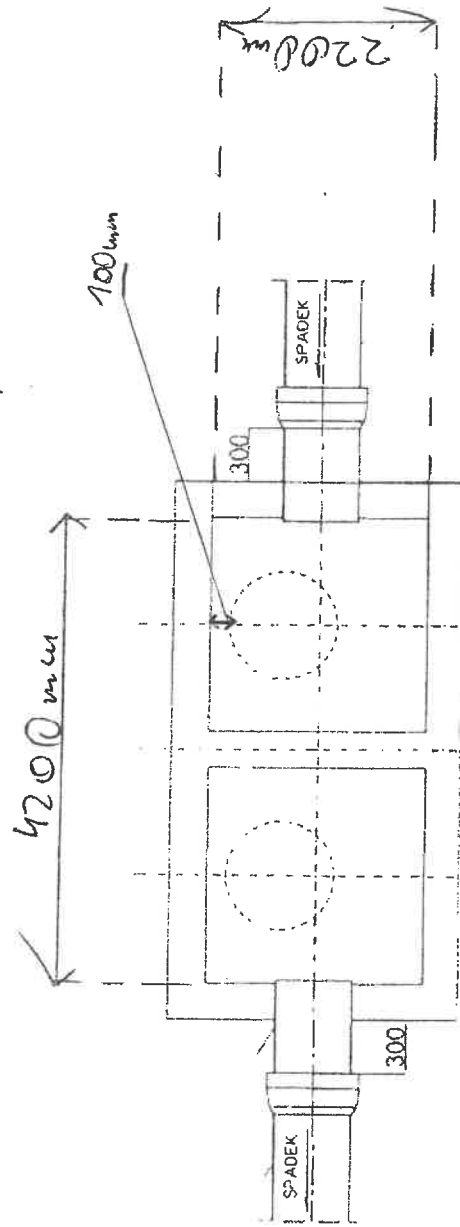


68-KP7-B-012 4200x2200x6200

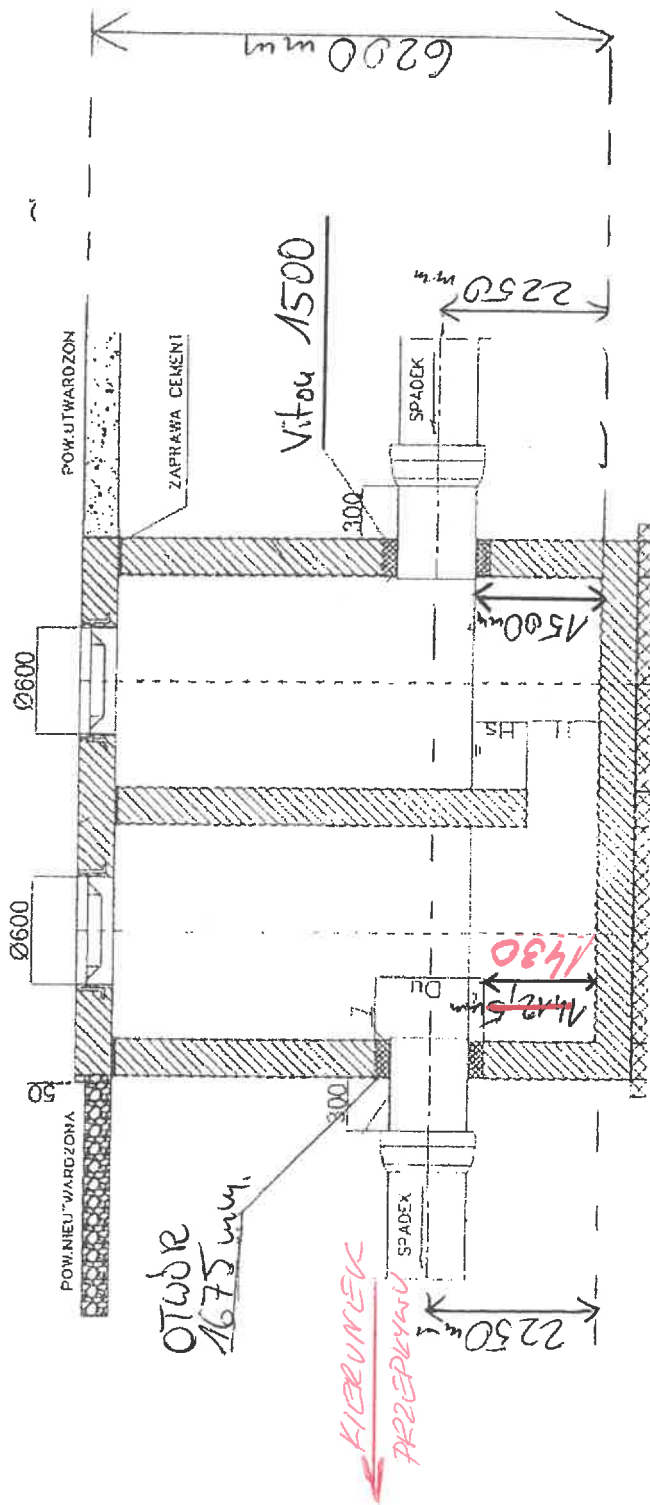

projektowanie
Nikolay