


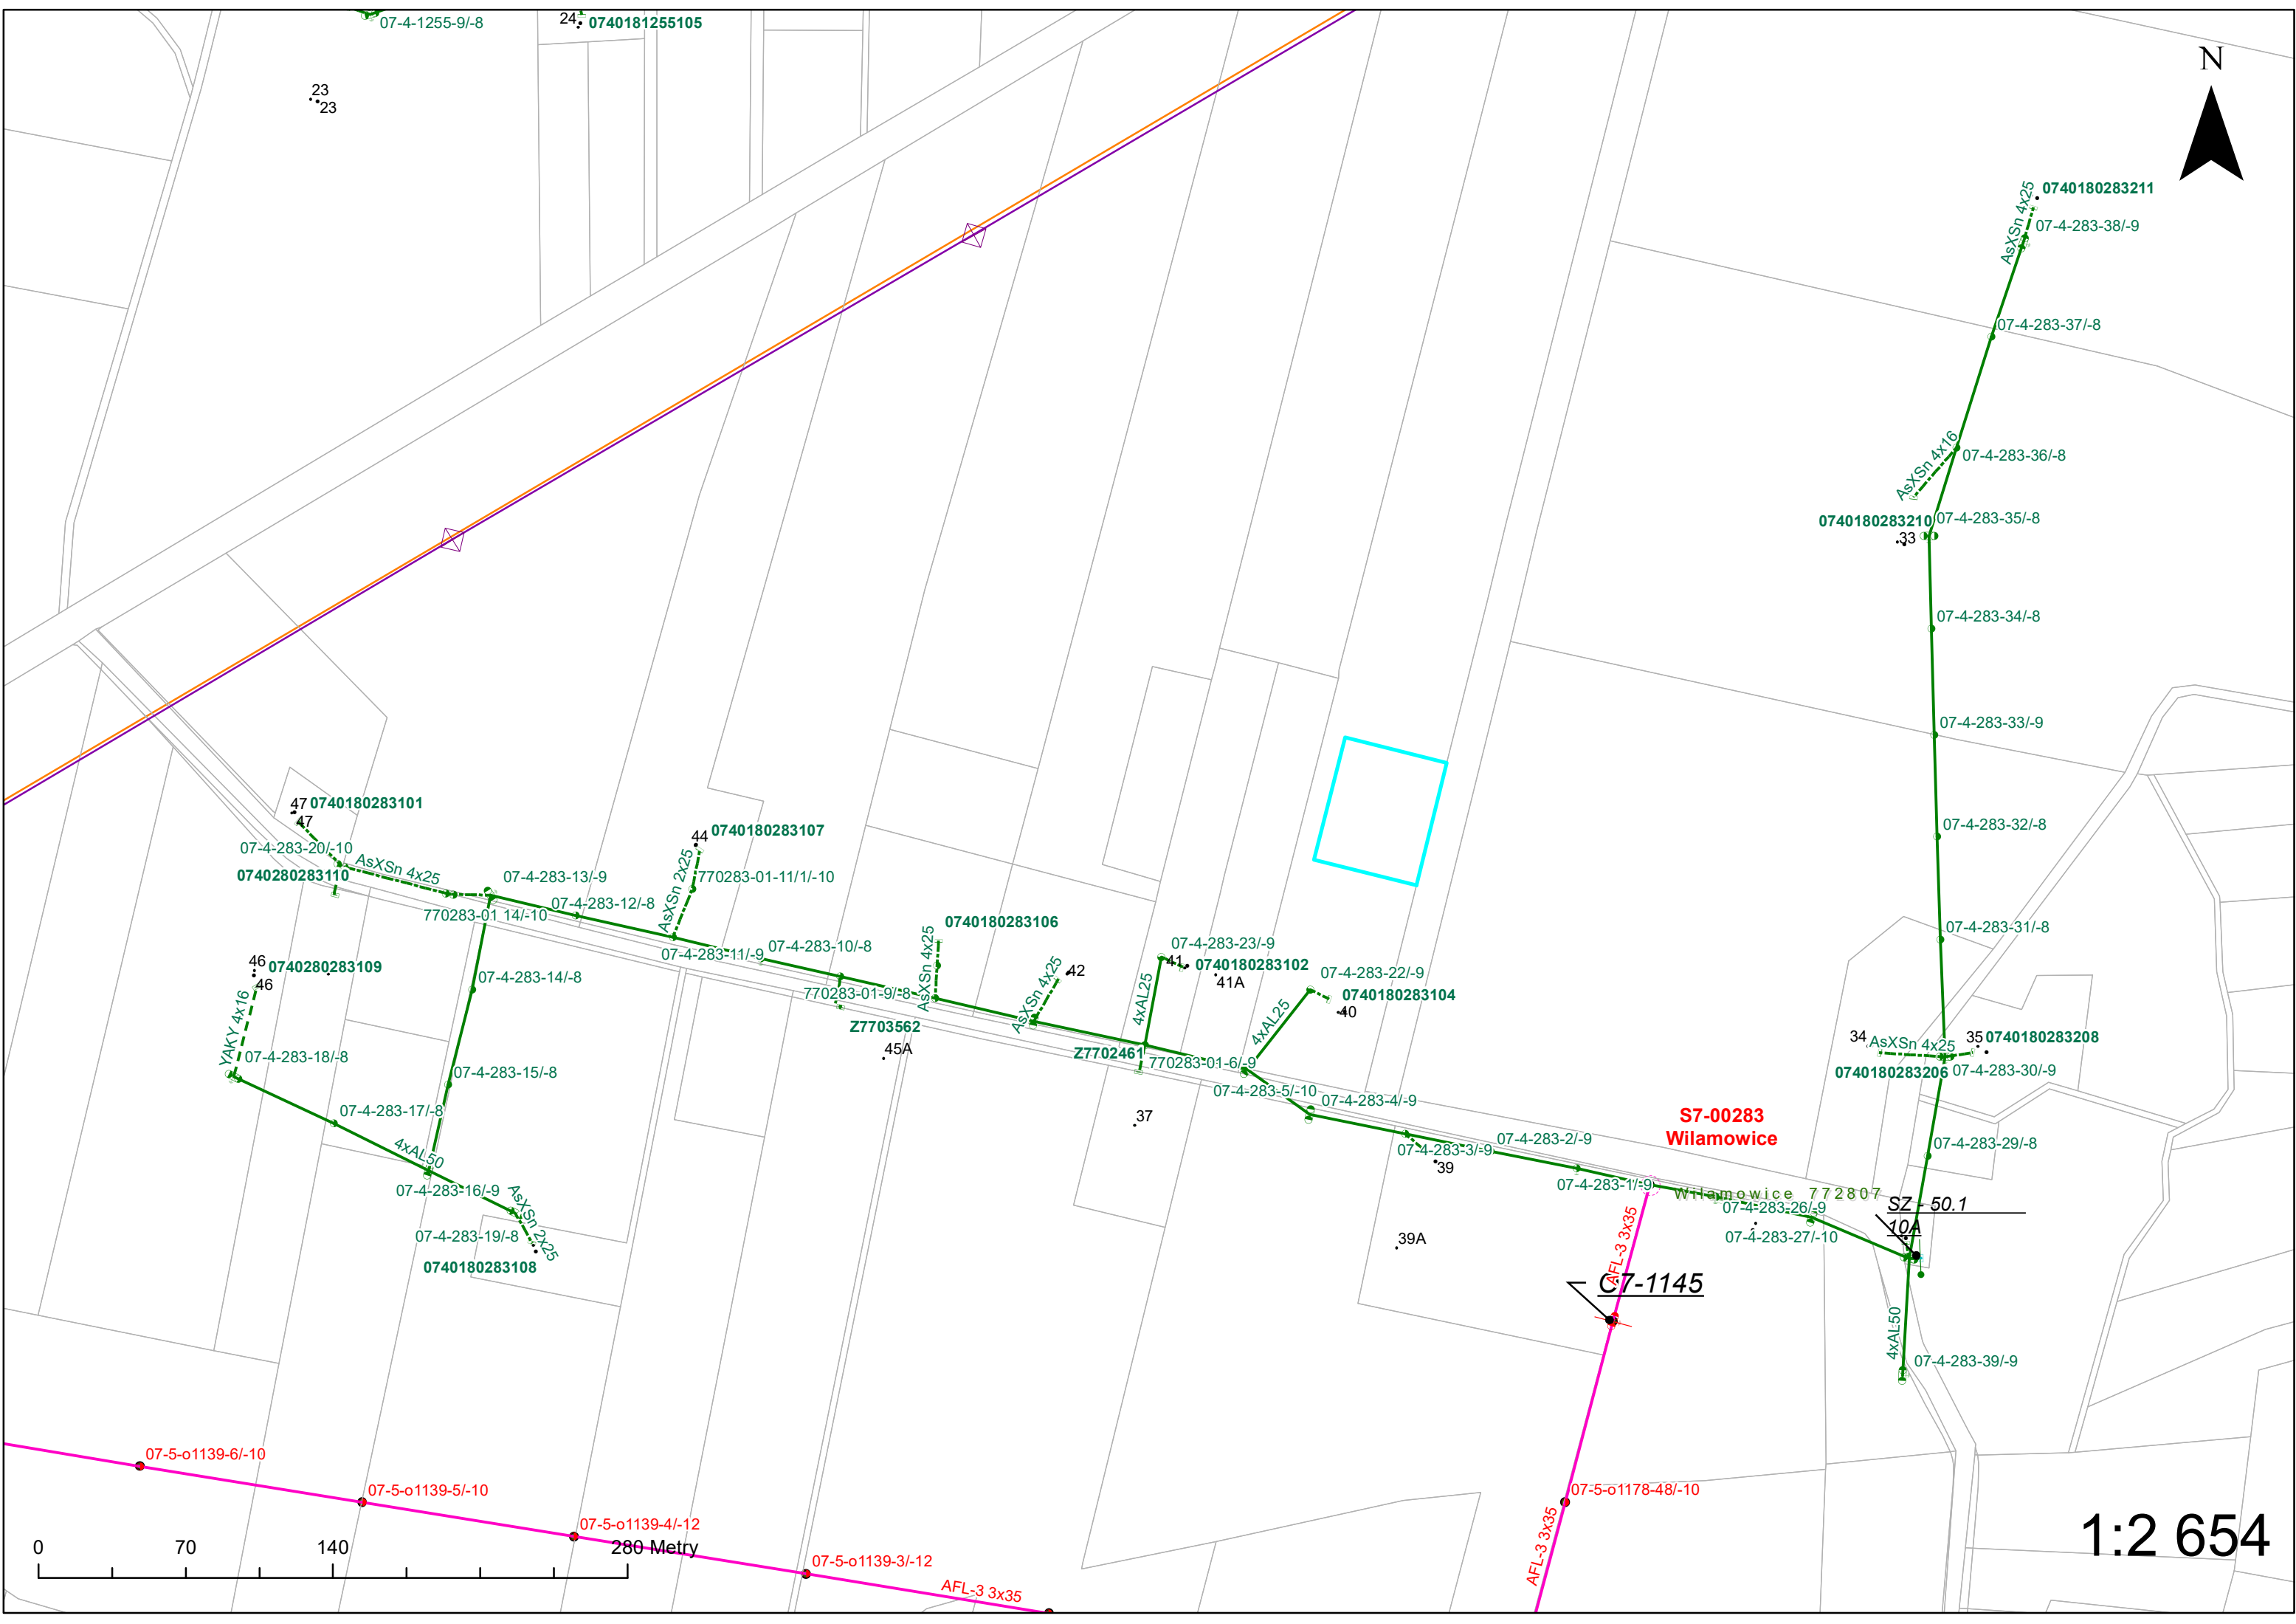

S7-00283
Wilamowice

C7-1145

SZ-50.1

1:2 654