


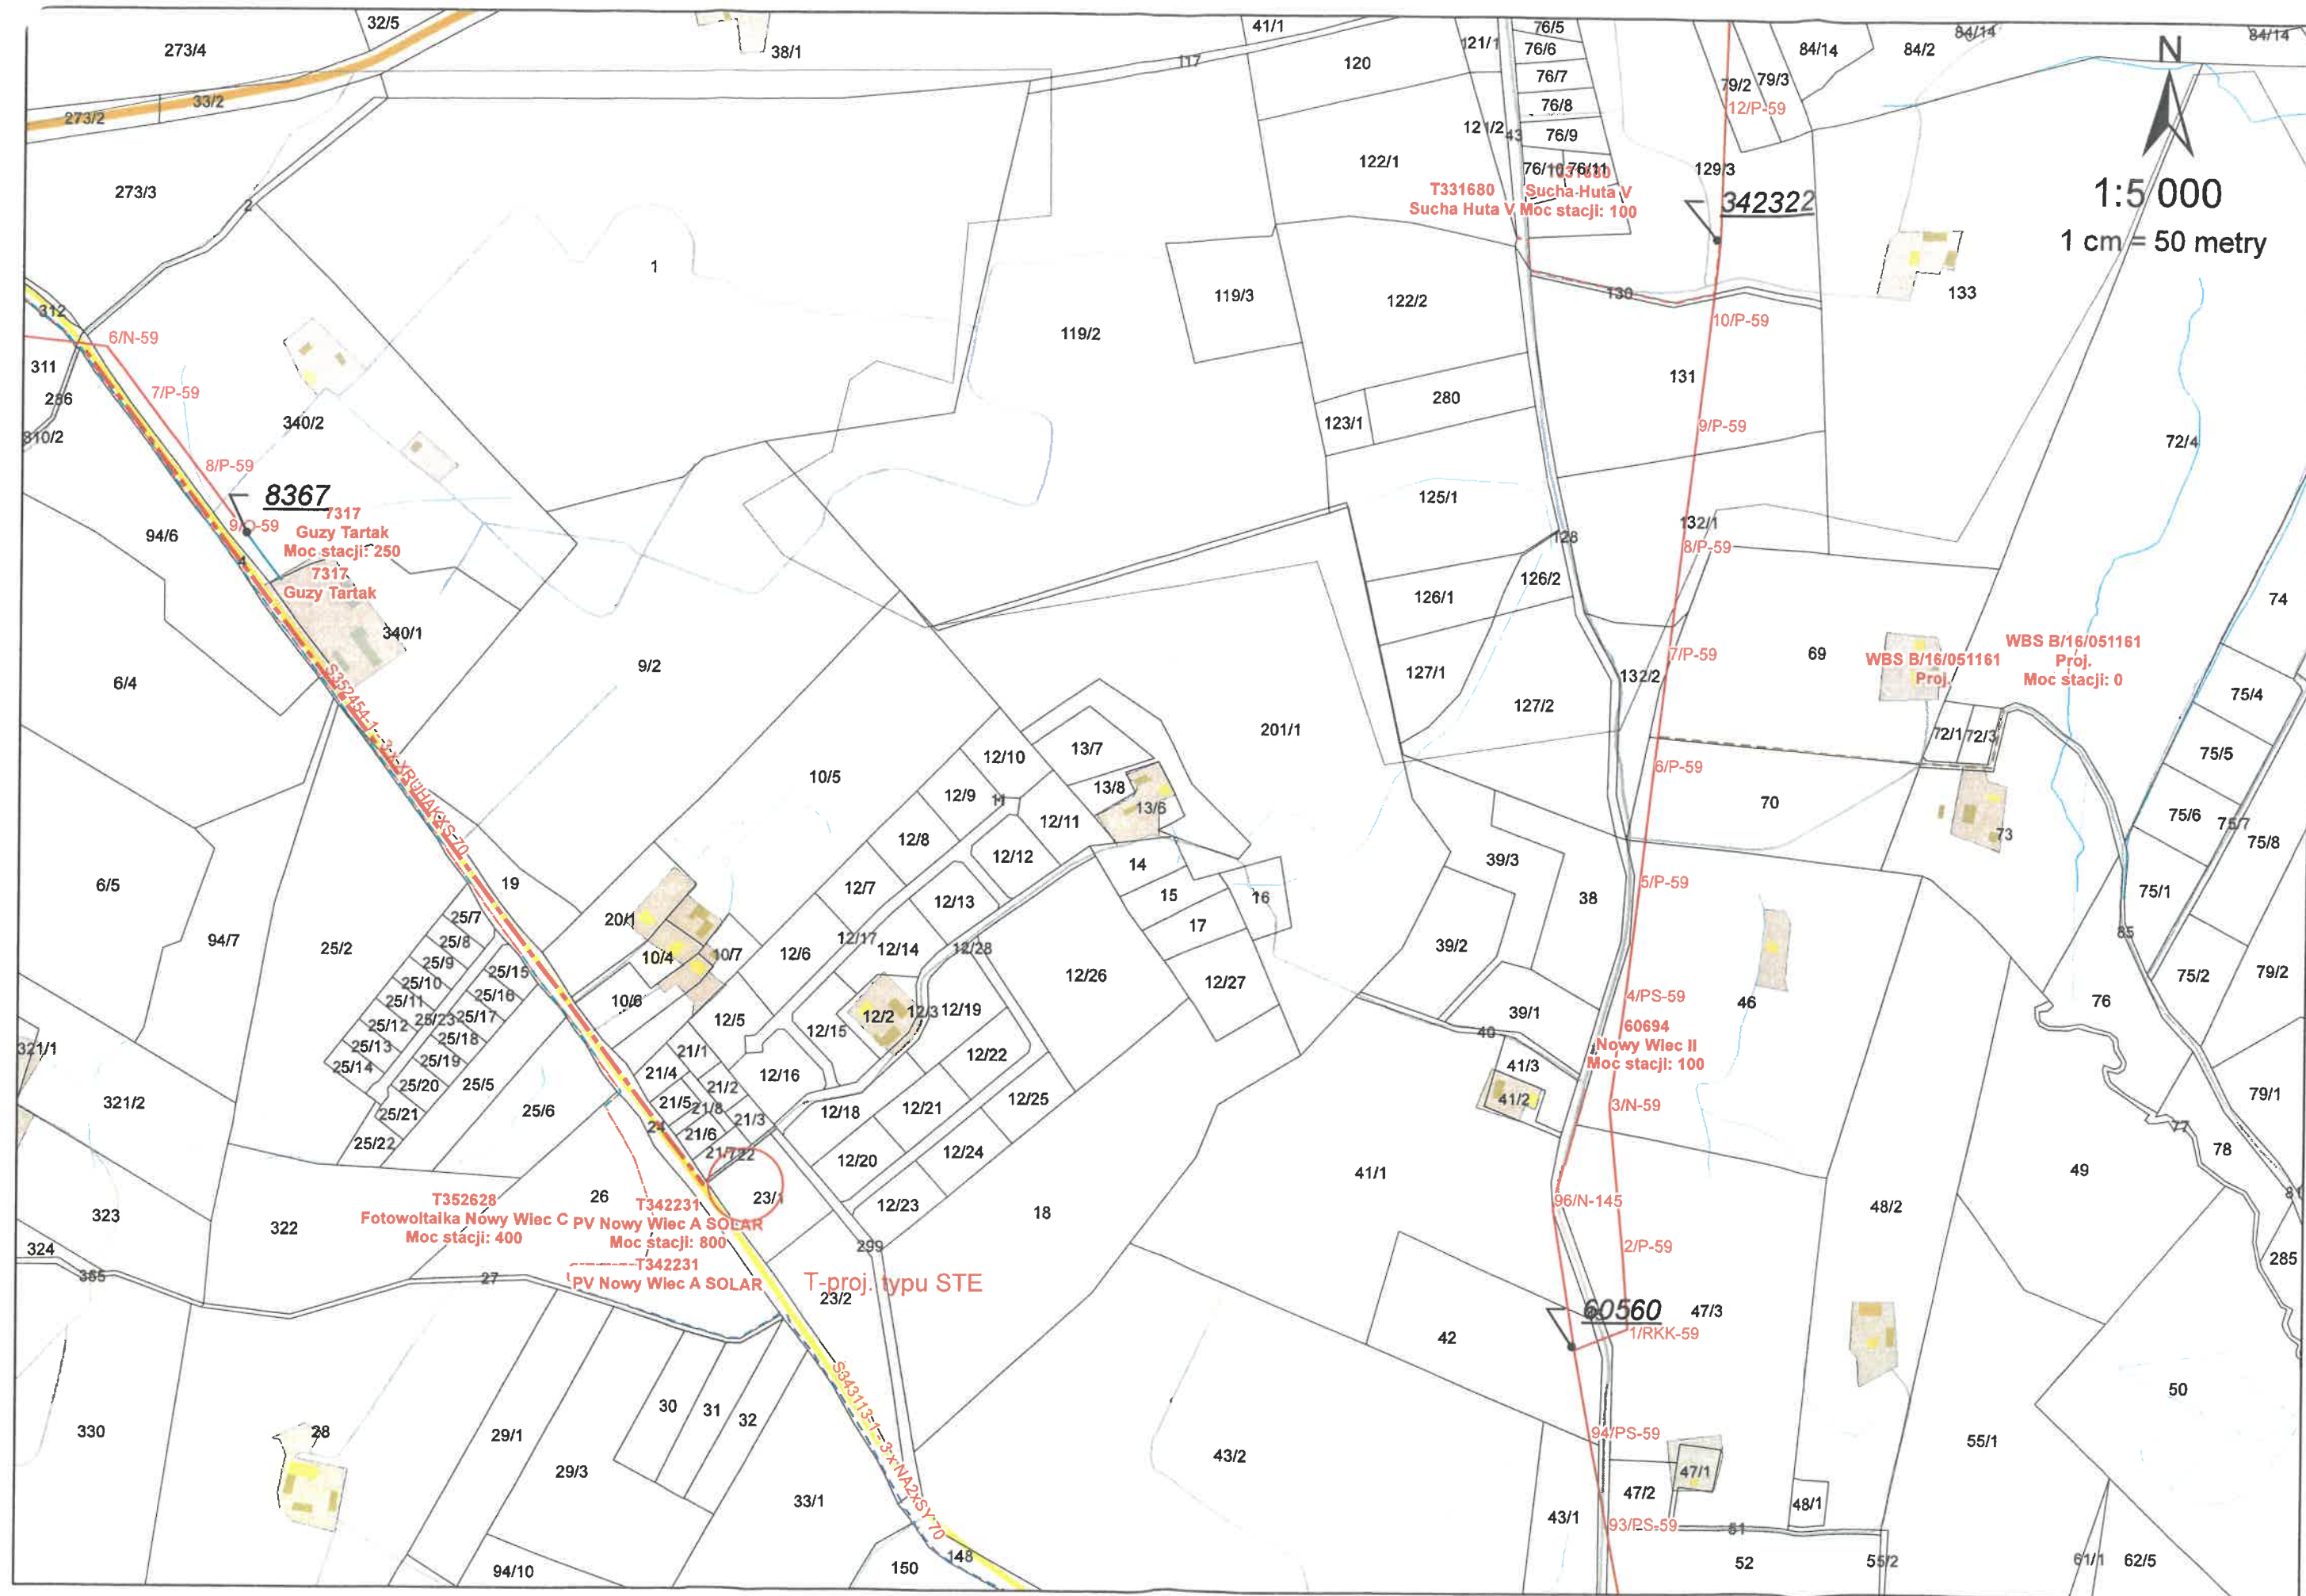

WBS B-255-051469 Nowy Wléc dz. nr 12-5 Skarszewy

