




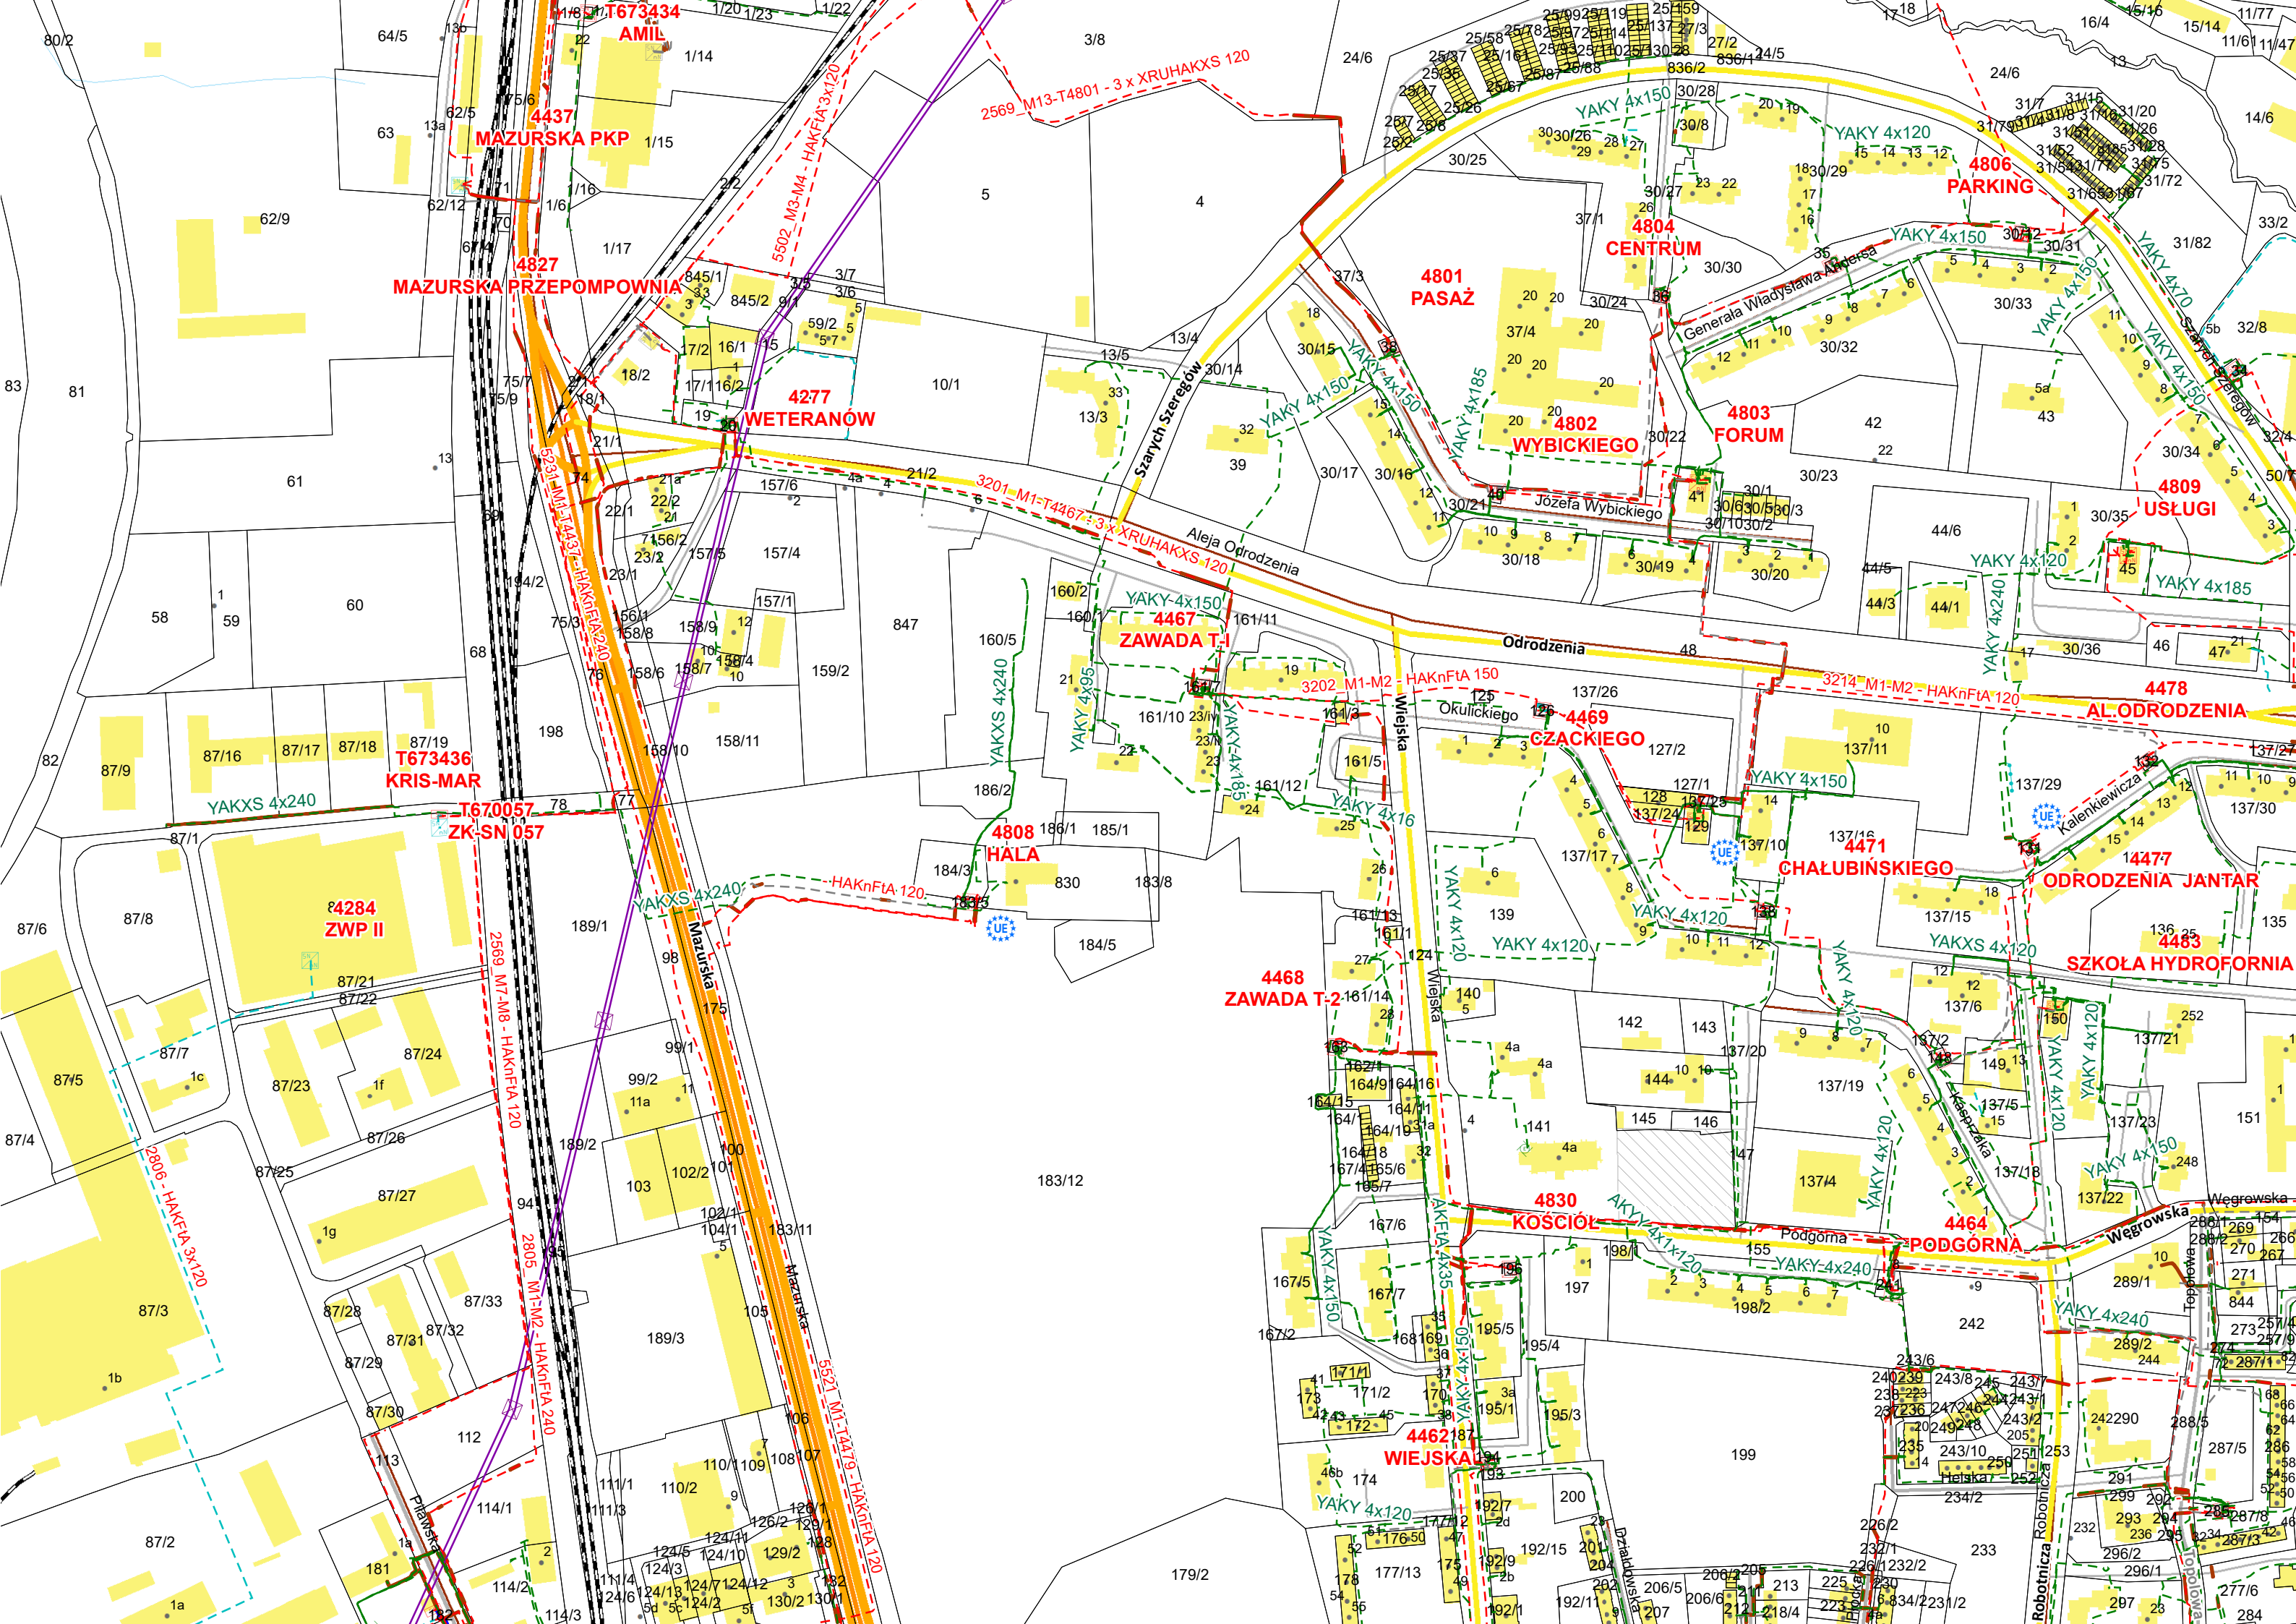

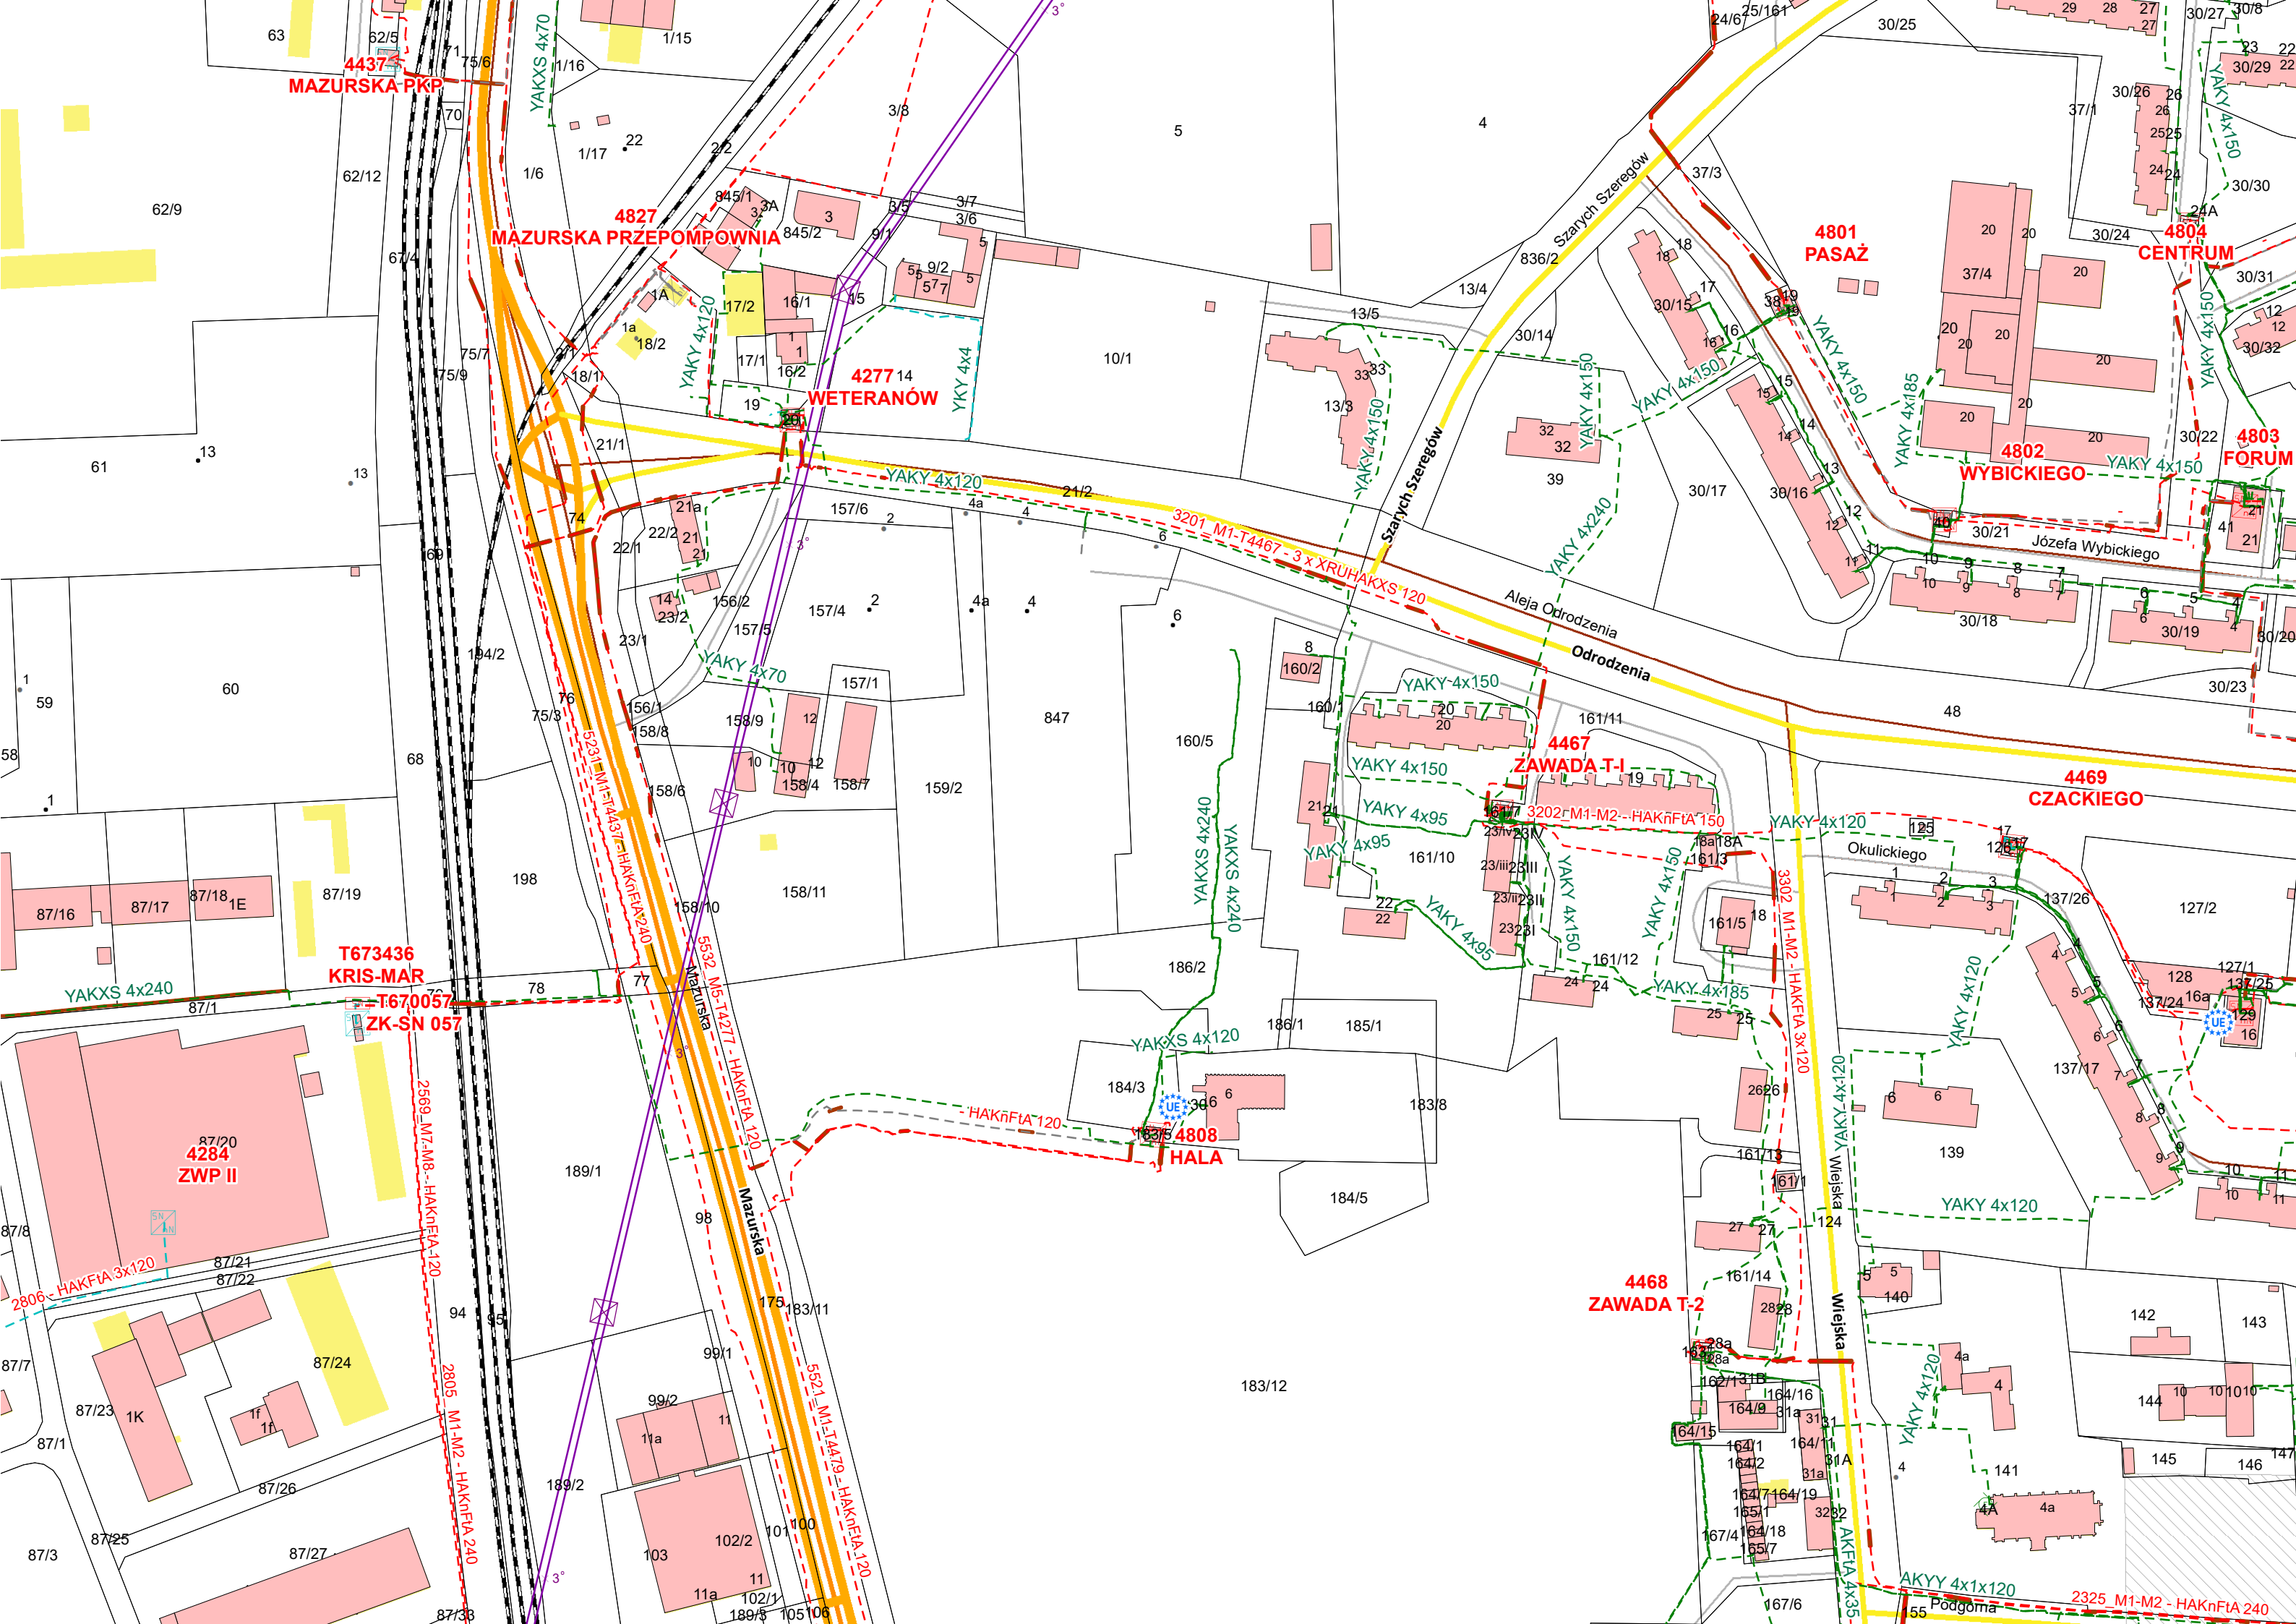

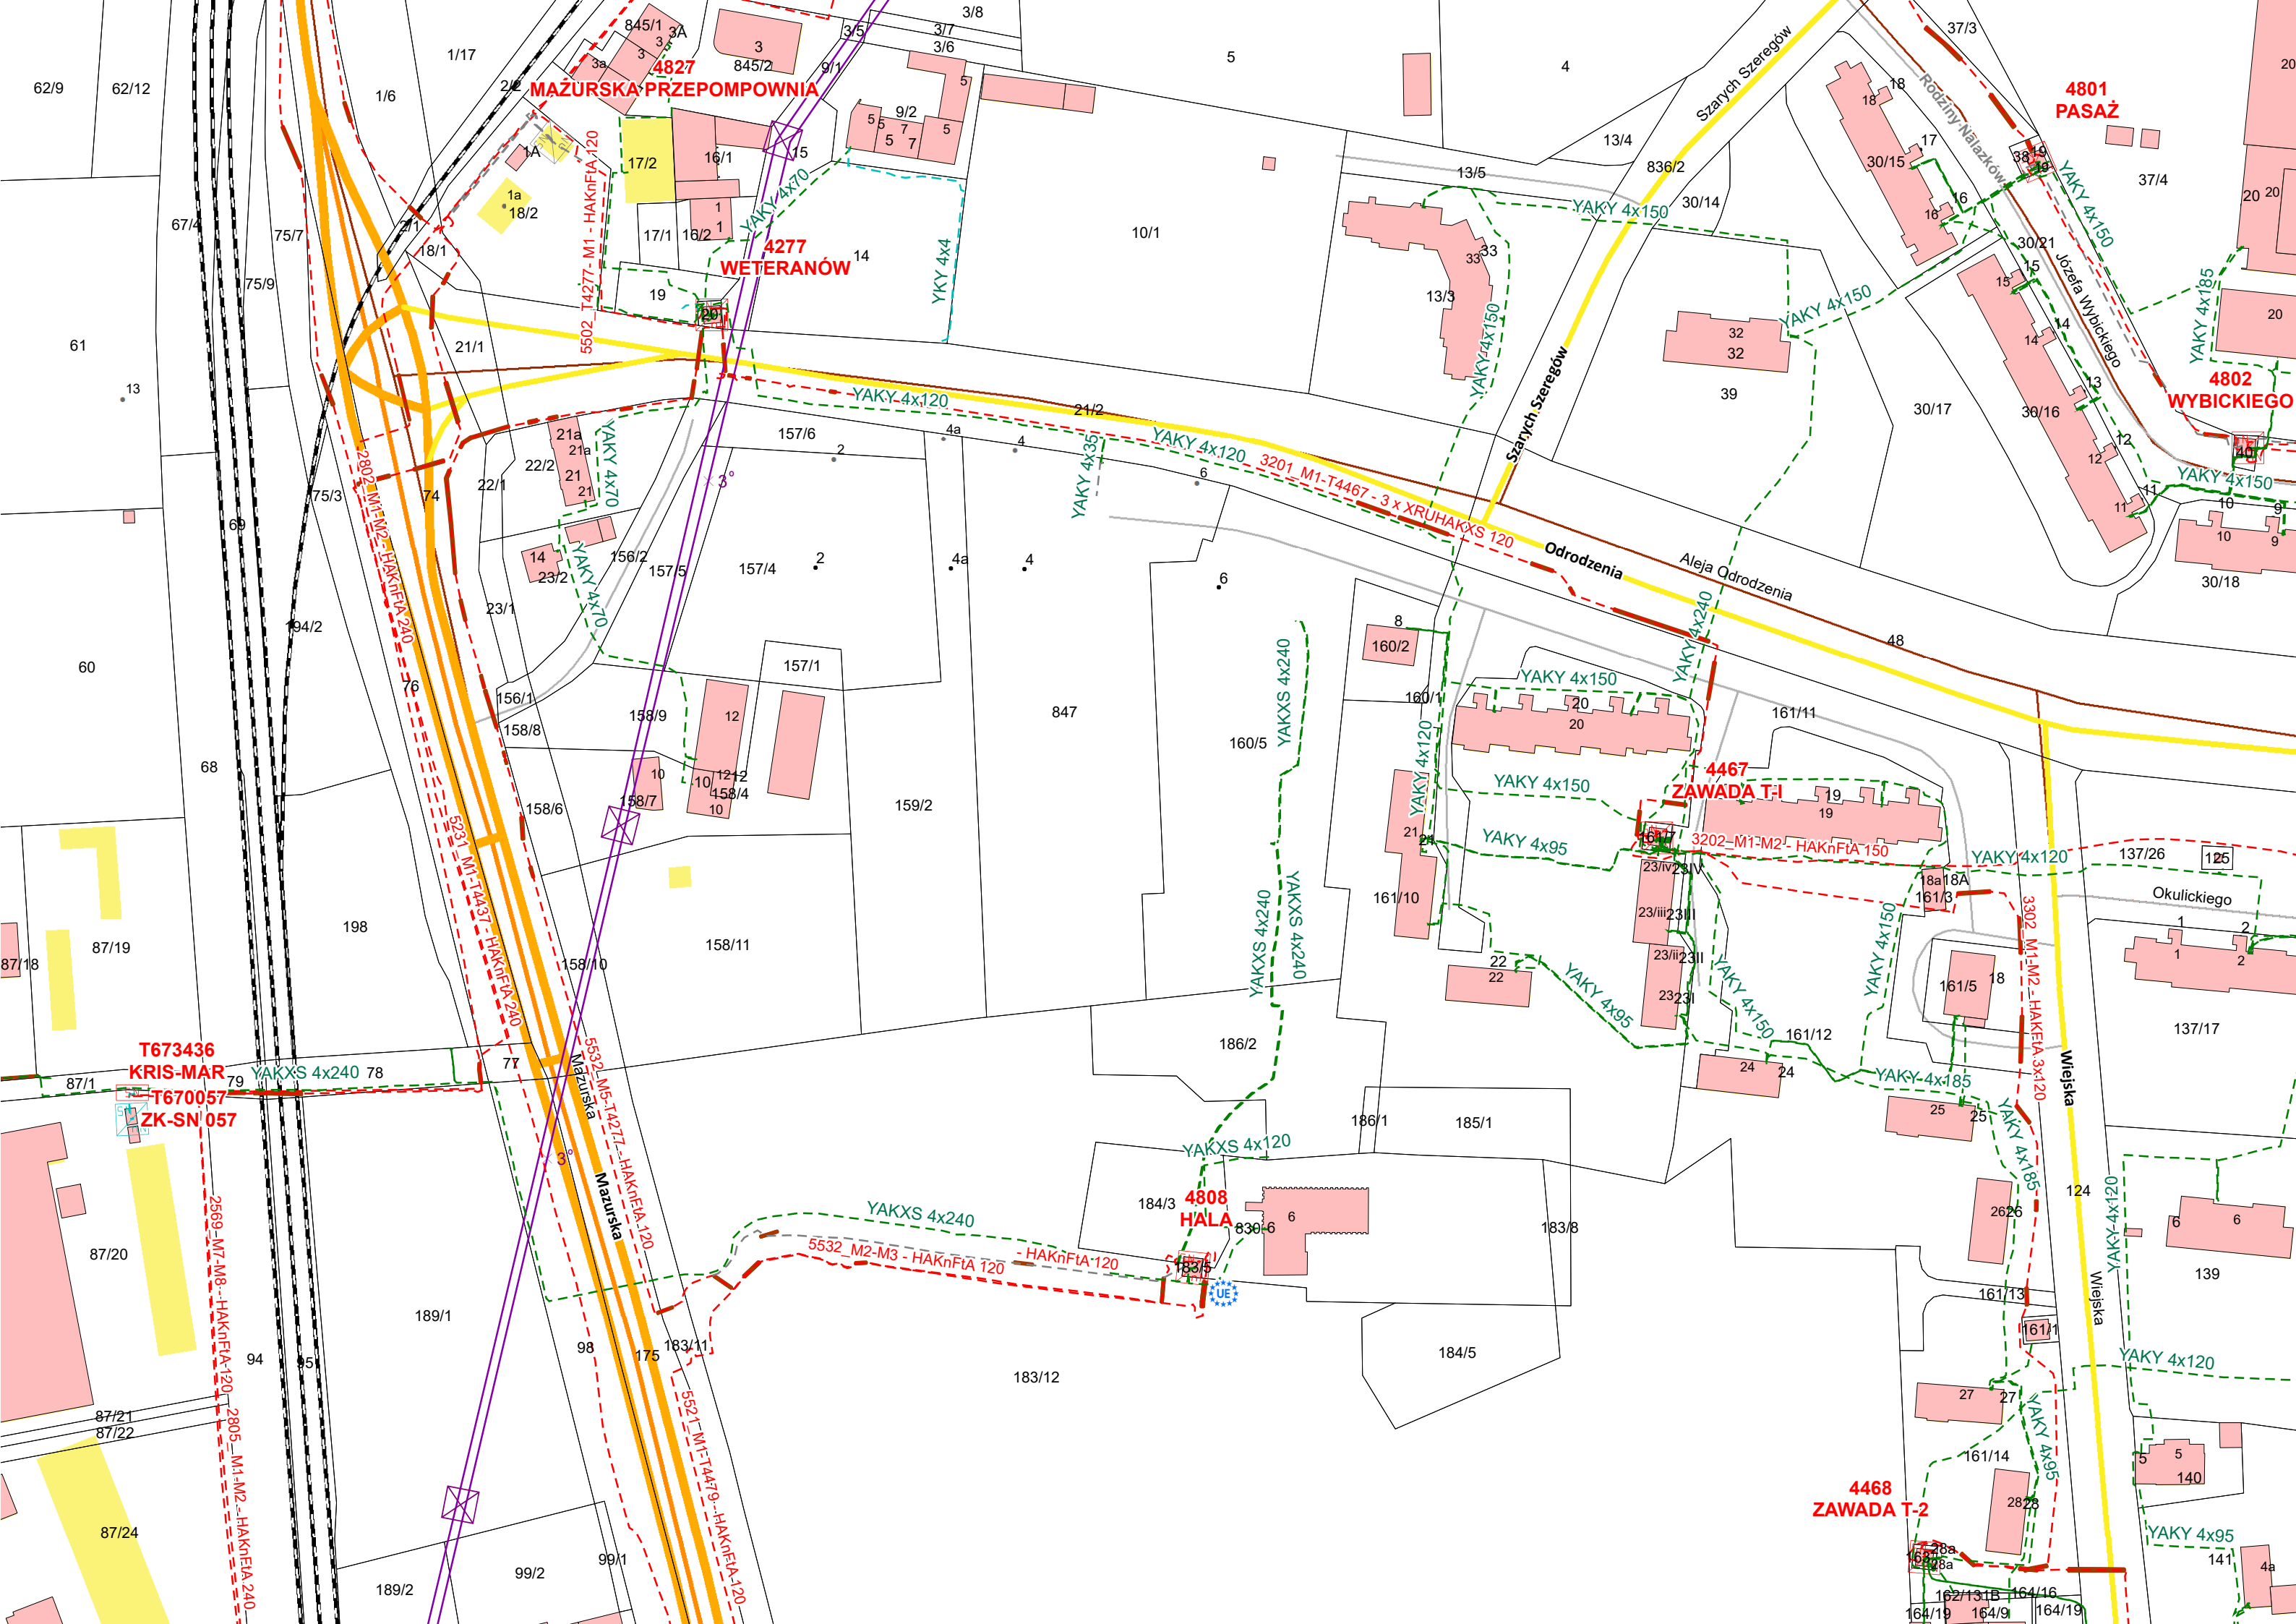

4827
MAŁA PRZEMOŁOWA

4277
WETERANÓW

4801
PASAŻ

4802
WYBICKIEGO

4467
ZAWADA T-I

4808
HALA

4468
ZAWADA T-2

T673436
KRIS-MAR
T670057
ZK-SN 057

